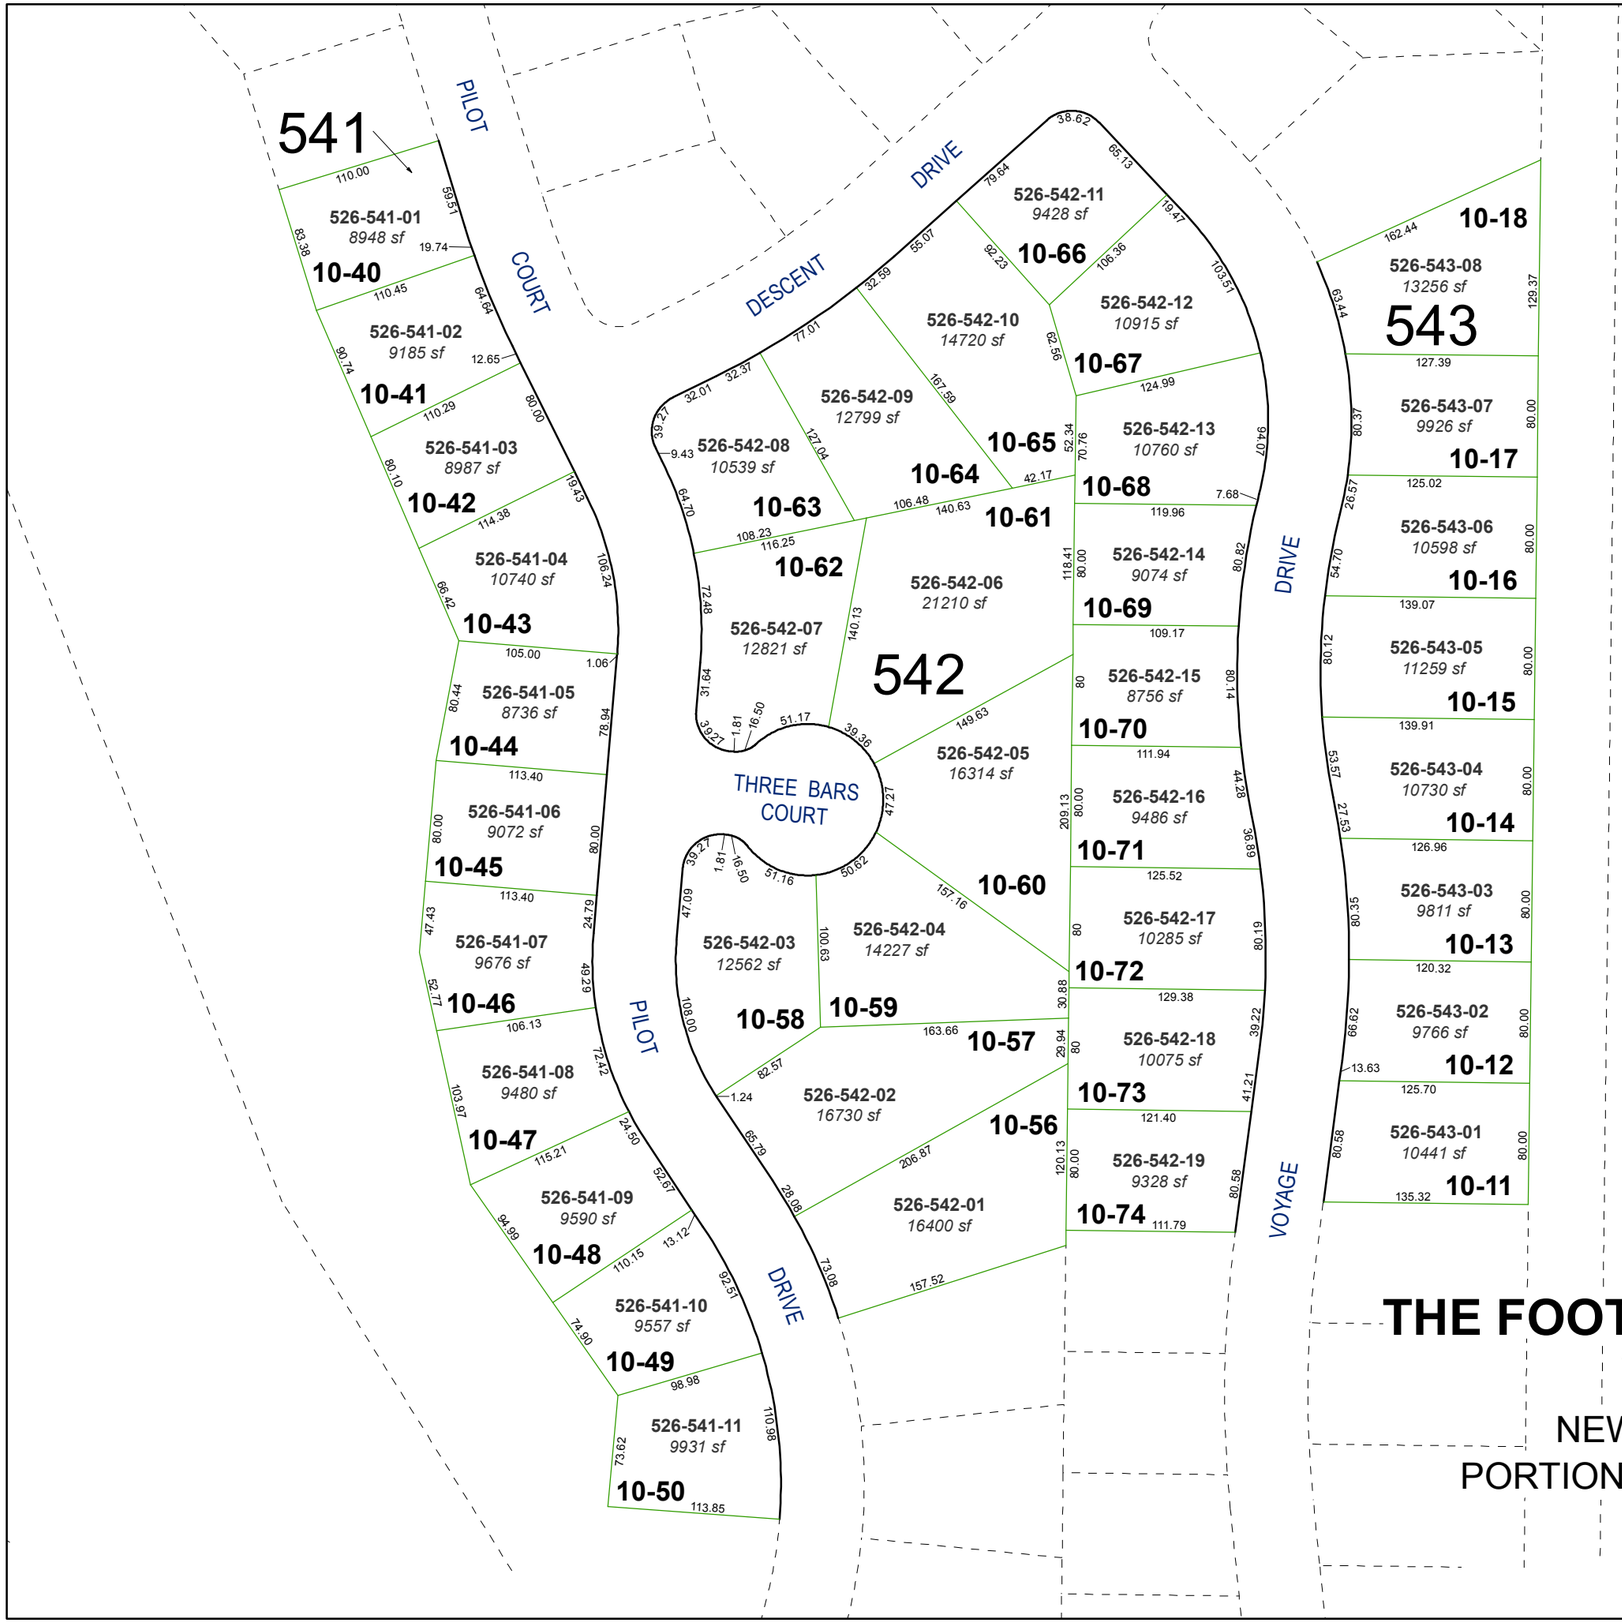

(#4640)
THE FOOTHILLS AT WINGFIELD VILLAGE 10

NEW URBAN DISTRICT

PORTION OF THE NE ¼ SECTION 7

T20N - R21E

Assessor's Map Number

526-54

STATE OF NEVADA

WASHOE COUNTY

ASSESSOR'S OFFICE

Joshua G. Wilson, Assessor

1001 East Ninth Street
Building D
Reno, Nevada 89512
(775) 328-2231

Feet

0 25 50 75 100

1 inch = 100 feet

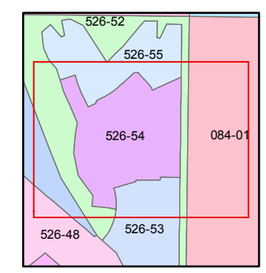

created by: EMG 3/13/2014

last updated:

area previously shown on map(s)

526-01

NOTE: This map was prepared for the use of the Washoe County Assessor for assessment and illustrative purposes only. It does not represent a survey of the premises. No liability is assumed as to the sufficiency or accuracy of the data delineated hereon.