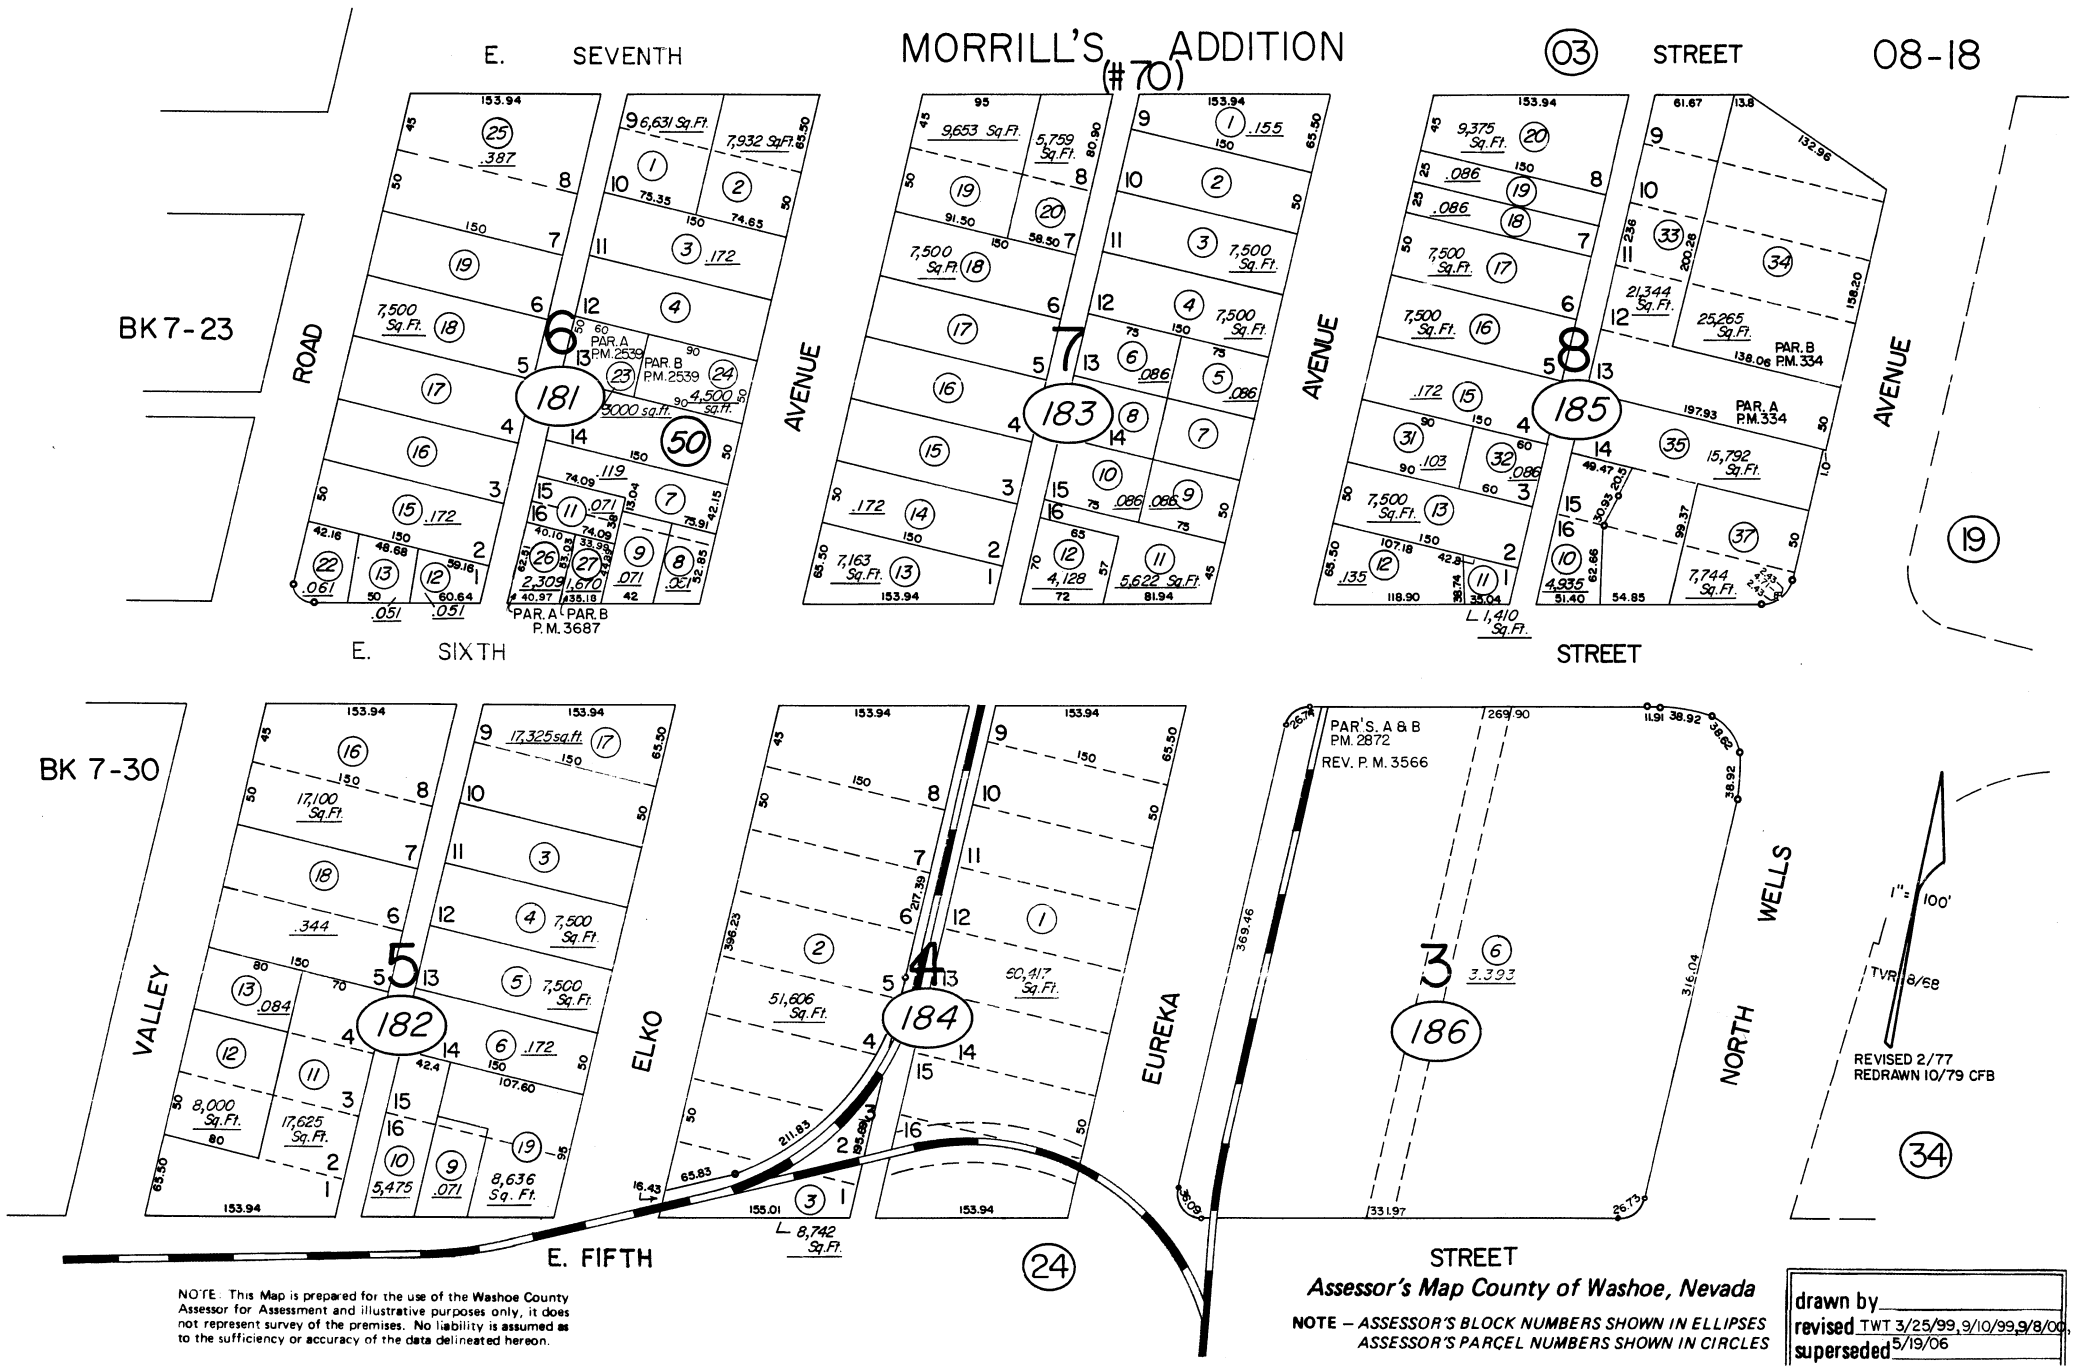
MORRILL'S ADDITION (#70)
03
08-18
E. SEVENTH
E. SIXTH
E. FIFTH
BK 7-23
BK 7-30
ROAD
AVENUE
STREET
VALLEY
ELKO
EUREKA
WELLS
NORTH
181
182
183
184
185
186
PAR. A P.M. 2539
PAR. B P.M. 2539
PAR. A P.M. 3687
PAR. B P.M. 3687
PAR. B P.M. 334
PAR. A P.M. 334
PAR'S. A & B P.M. 2872
REV. P. M. 3566
1" = 100'
REVISED 2/77
REDRAWN 10/79 CFB
19
24
34
NOTE: This Map is prepared for the use of the Washoe County Assessor for Assessment and illustrative purposes only, it does not represent survey of the premises. No liability is assumed as to the sufficiency or accuracy of the data delineated hereon.
Assessor's Map County of Washoe, Nevada
NOTE – ASSESSOR'S BLOCK NUMBERS SHOWN IN ELLIPSES
ASSESSOR'S PARCEL NUMBERS SHOWN IN CIRCLES
drawn by
revised TWT 3/25/99, 9/10/99, 9/8/00,
superseded 5/19/06