PARCEL MAP #4556
(SECOND FLOOR ONLY UNITS)

2ND CONDOMINIUM PARCEL MAP
LOT 14, BLOCK 6, MORRILL'S ADDITION (#70)
PORTIONS OF THE SW 1/4 OF SEC. 1 & THE
NW 1/4 OF SEC. 12, T19N - R19E

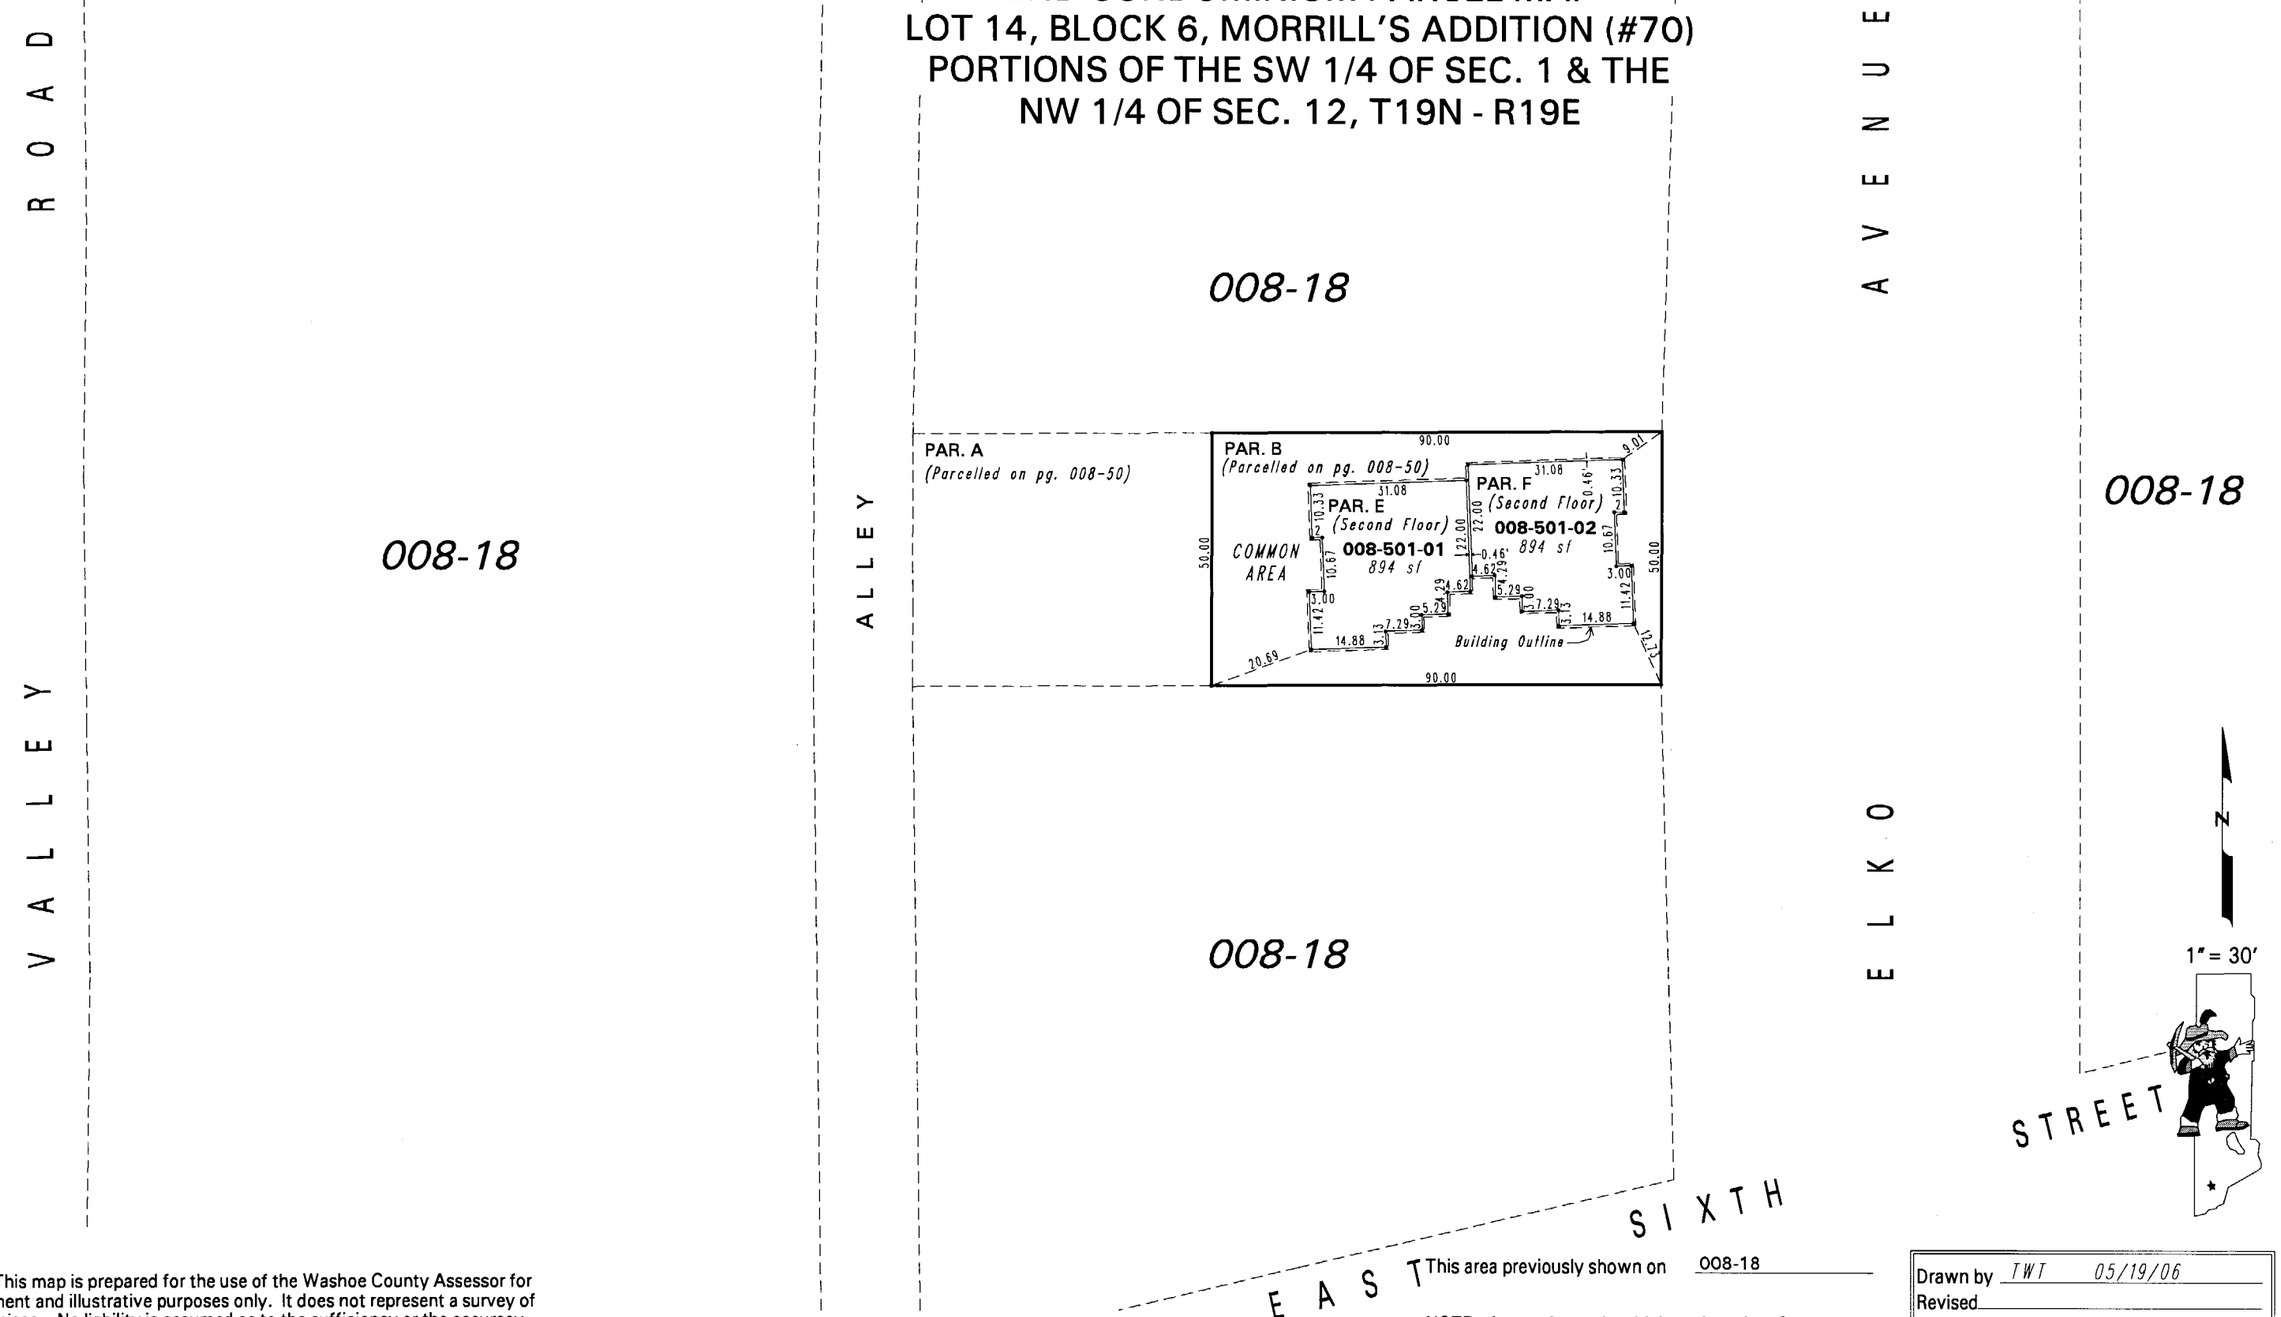

This area previously shown on 008-18

NOTE: This map is prepared for the use of the Washoe County Assessor for assessment and illustrative purposes only. It does not represent a survey of the premises. No liability is assumed as to the sufficiency or the accuracy of the data delineated hereon.

Office of Washoe County Assessor, Nevada - Robert W. McGowan

NOTE: Areas of parcels which are less than 2 acres are shown in square feet.

Drawn by TWT 05/19/06
Revised

ARC INFO 9.0 WINDOWS 2000 5.0