INDEX BOOK 083
PAGE 02

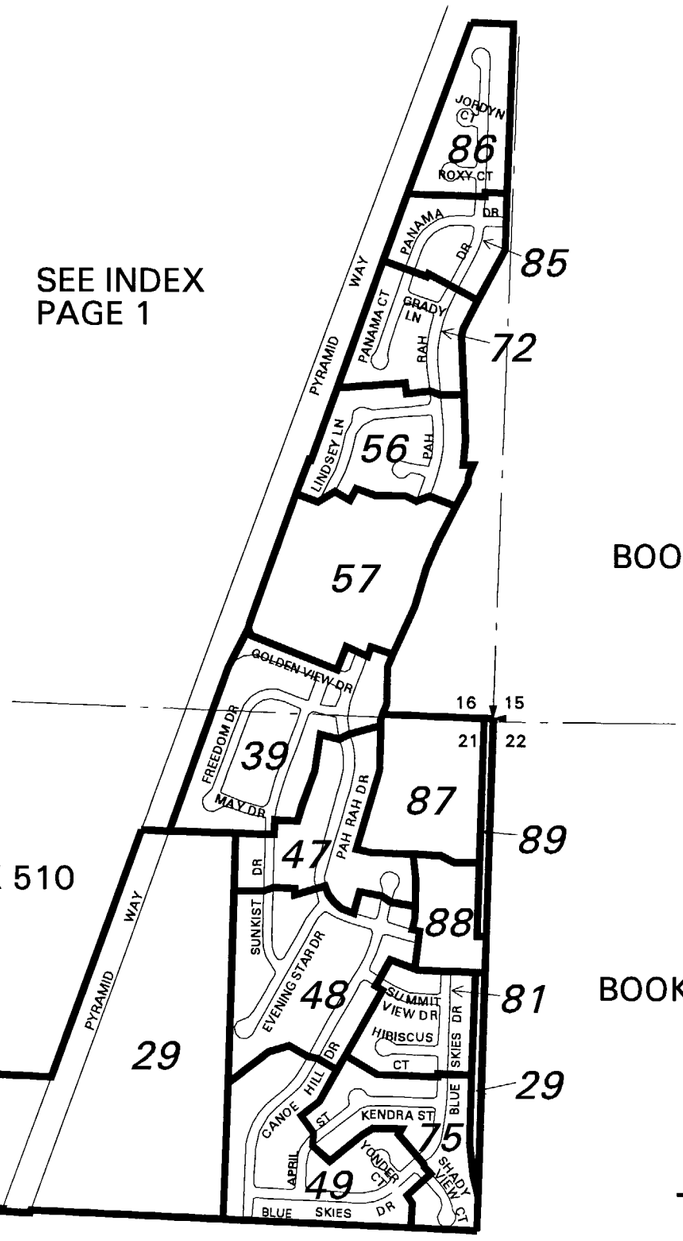

SEE INDEX PAGE 1

SEE INDEX PAGE 1

BOOK 510

BOOK 510

SEE INDEX PAGE 3

BOOK 516

BOOK 510

T20N - R20E

N

1" = 800'

NOTE: This map is prepared for the use of the Washoe County Assessor for assessment and illustrative purposes only. It does not represent a survey of the premises. No liability is assumed as to the sufficiency or the accuracy of the data delineated hereon.

Office of Washoe County Assessor, Nevada - Joshua G. Wilson

Drawn by KL 11/27/95
Revised CFB 12/22/99 KSB 5/24/02
KSB 8/18/04 NLH 10/10/07

ARC INFO 9.2 MICROSOFT WINDOWS 2000 5.0