AMENDED CONDOMINIUM PARCEL MAP NO. 2678

LOT 9 BLOCK B INCLINE VILLAGE UNIT NO.4

PORTION of SECTION 16 T16N R18E

125-80

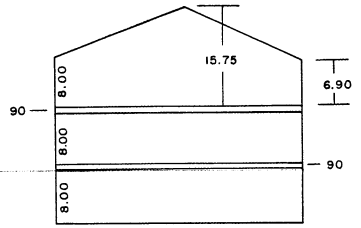

SECTION

TYPICAL UNIT

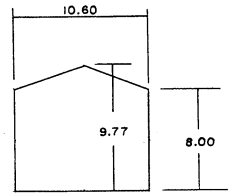

GARAGE SECTION

TYPICAL ALL UNITS

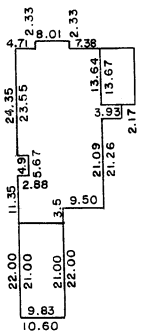

THIRD FLOOR

UNIT-2

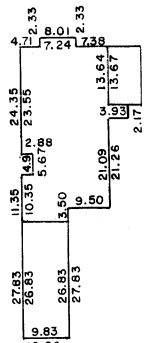

THIRD FLOOR

UNITS 3 & 4

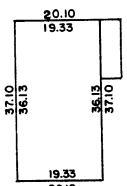

FIRST FLOOR

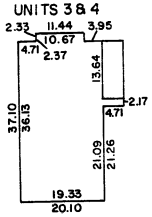

SECOND FLOOR

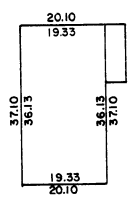

FIRST FLOOR

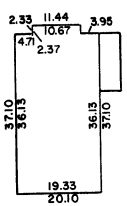

SECOND FLOOR

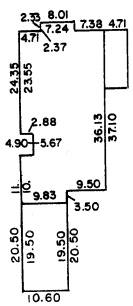

THIRD FLOOR

UNIT 1

NOTE. This Map is prepared for the use of the Washoe County Assessor for Assessment and illustrative purposes only, it does not represent survey of the premises. No liability is assumed as to the sufficiency or accuracy of the data delineated hereon.

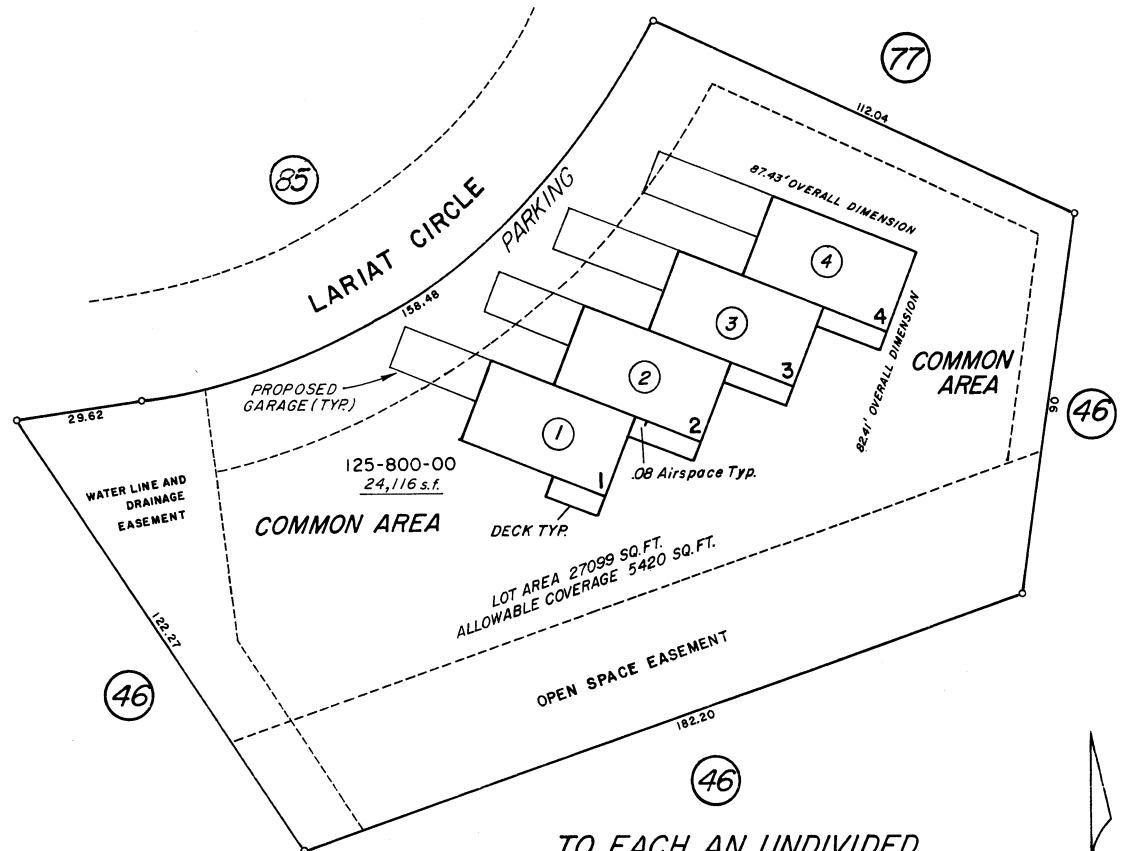

TO EACH AN UNDIVIDED 1/4th INTEREST

1" = 30'

Assessor's Map County of Washoe, Nevada

NOTE – *ASSESSOR'S BLOCK NUMBERS SHOWN IN ELLIPSES*
ASSESSOR'S PARCEL NUMBERS SHOWN IN CIRCLES

drawn by CMN 1/2/83
revised 3/93 1/00 TWT 1/17/08
superseded