NO. 840

FAIRWAY ESTATES NO. 1

PORTION OF W^2-SECTION 14
PORTION OF E^2-SECTION 15
T16N-R18E

131-25

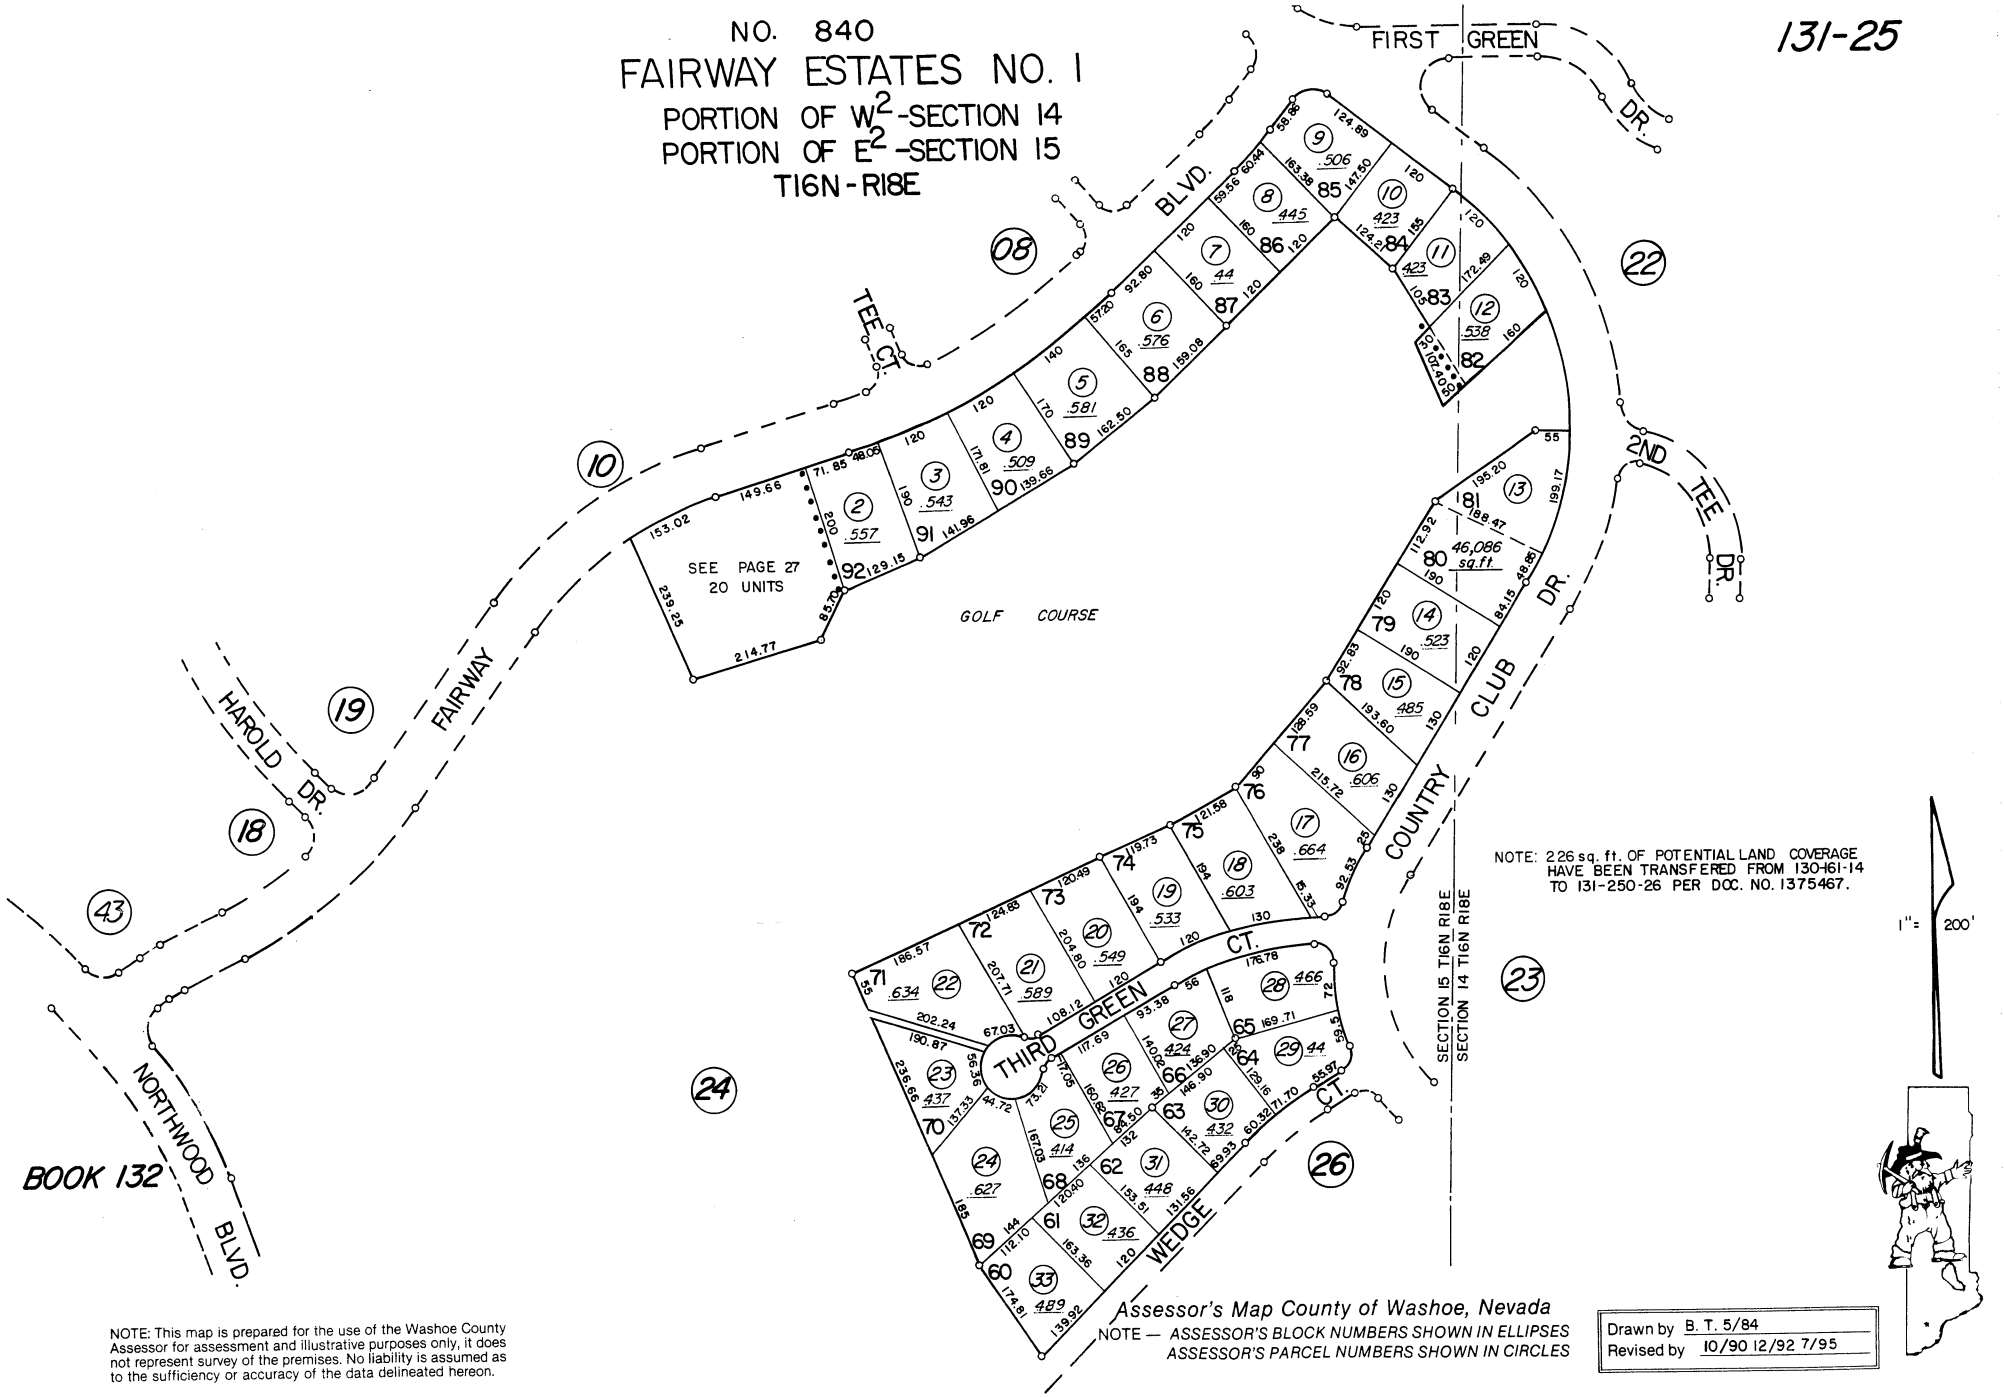

NOTE: 226 sq. ft. OF POTENTIAL LAND COVERAGE HAVE BEEN TRANSFERED FROM 130-161-14 TO 131-250-26 PER DOC. NO. 1375467.

BOOK 132

Assessor's Map County of Washoe, Nevada

NOTE — *ASSESSOR'S BLOCK NUMBERS SHOWN IN ELLIPSES*
ASSESSOR'S PARCEL NUMBERS SHOWN IN CIRCLES

Drawn by B. T. 5/84
Revised by 10/90 12/92 7/95

NOTE: This map is prepared for the use of the Washoe County Assessor for assessment and illustrative purposes only, it does not represent survey of the premises. No liability is assumed as to the sufficiency or accuracy of the data delineated hereon.