(#3213)
DOUBLE DIAMOND RANCH
RESIDENTIAL DEVELOPMENT UNIT NO. 1
PLANNED UNIT DEVELOPMENT
PORTION OF SECTION 9, T18N - R20E

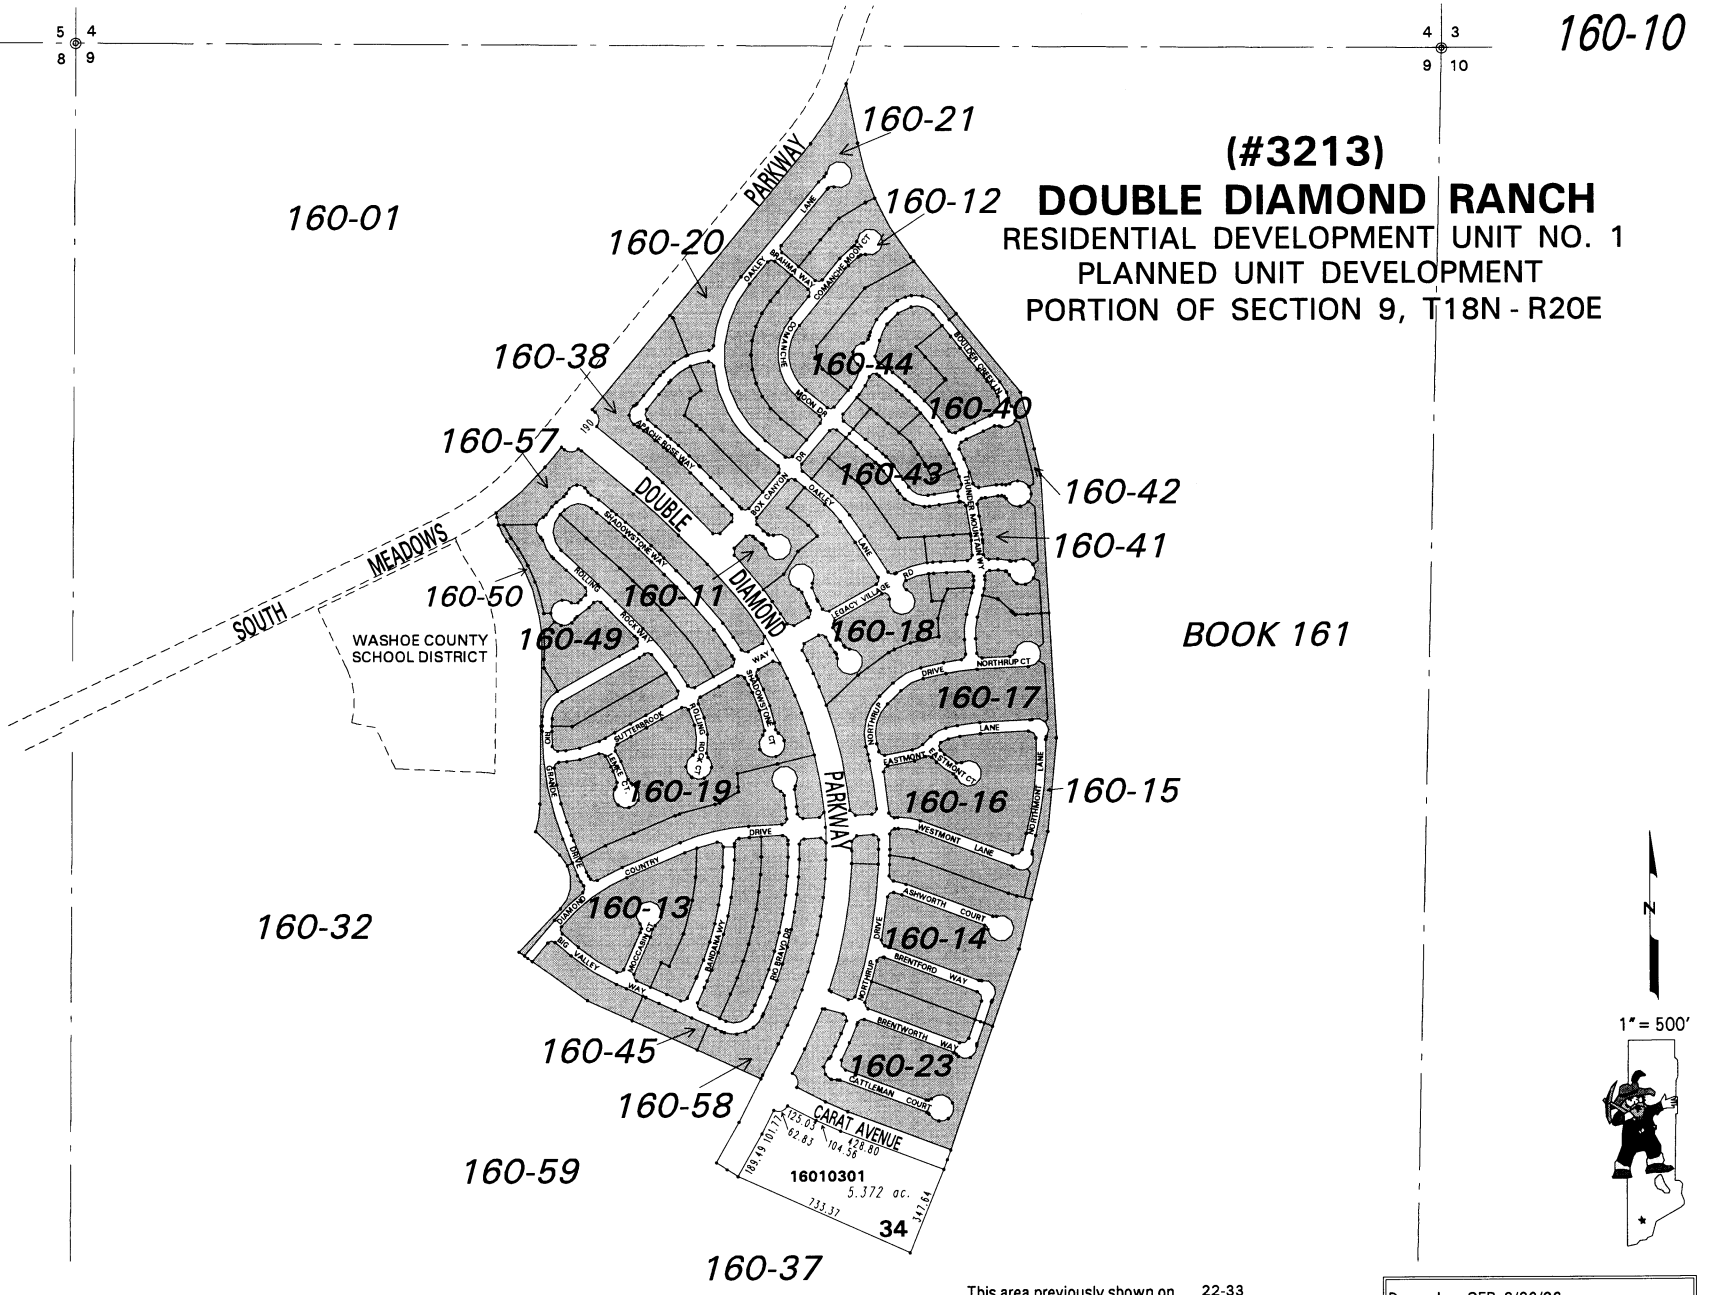

NOTE: This map is prepared for the use of the Washoe County Assessor for assessment and illustrative purposes only. It does not represent a survey of the premises. No liability is assumed as to the sufficiency or the accuracy of the data delineated hereon.

Office of Washoe County Assessor, Nevada - Robert W. McGowan

This area previously shown on 22-33

NOTE: Areas of parcels which are less than 2 acres are shown in square feet.

Drawn by CFB 2/26/96
Revised DSR 8/14/00 HCS 6/6/01

ARC INFO 8.0.1 WINDOWS NT WORKSTATION 4.0