208-18

(#3543)
NORTHGATE UNIT NO. 5E

PORTION OF SE 1/4 SECTION 6
PORTION OF NE 1/4 SECTION 7
T19N - R19E

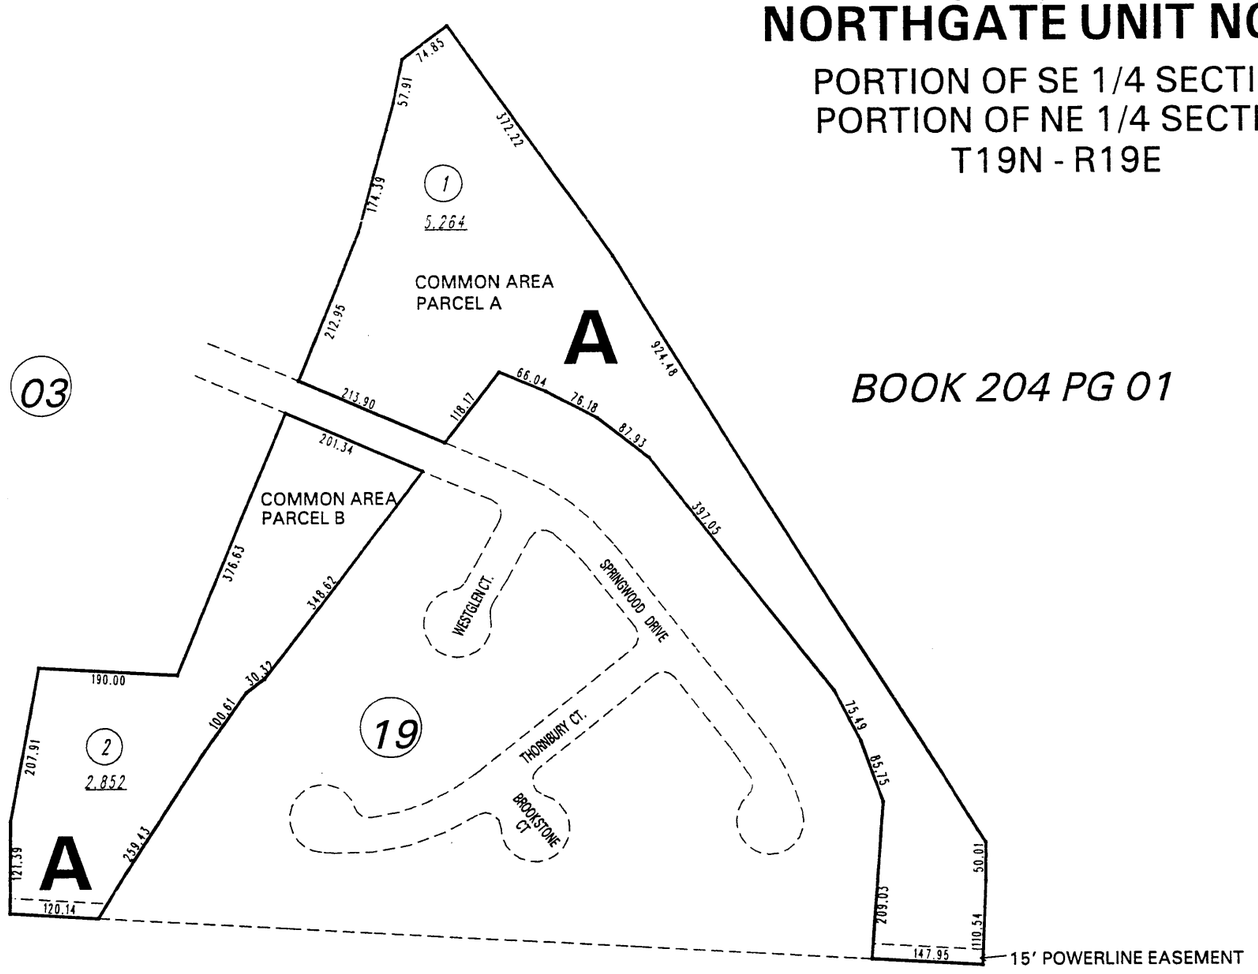

BOOK 204 PG 01

BOOK 200 PG 33

BOOK 200 PG 26

1" = 200'

NOTE: This map is prepared for the use of the Washoe County Assessor for assessment and illustrative purposes only. It does not represent a survey of the premises. No liability is assumed as to the sufficiency or the accuracy of the data delineated hereon.

Office of Washoe County Assessor, Nevada - Robert W. McGowan

This area previously shown on 39-15 200-01

NOTE:
ASSESSOR'S BLOCK NUMBERS SHOWN IN ELLIPSES
ASSESSOR'S PARCEL NUMBERS SHOWN IN CIRCLES

Drawn by DSR 06/18/98+
Revised