CAUGHLIN CREEK UNIT 5 (#3384)

A PLANNED UNIT DEVELOPMENT
POR. W½ SEC. 21, T19N - R19E

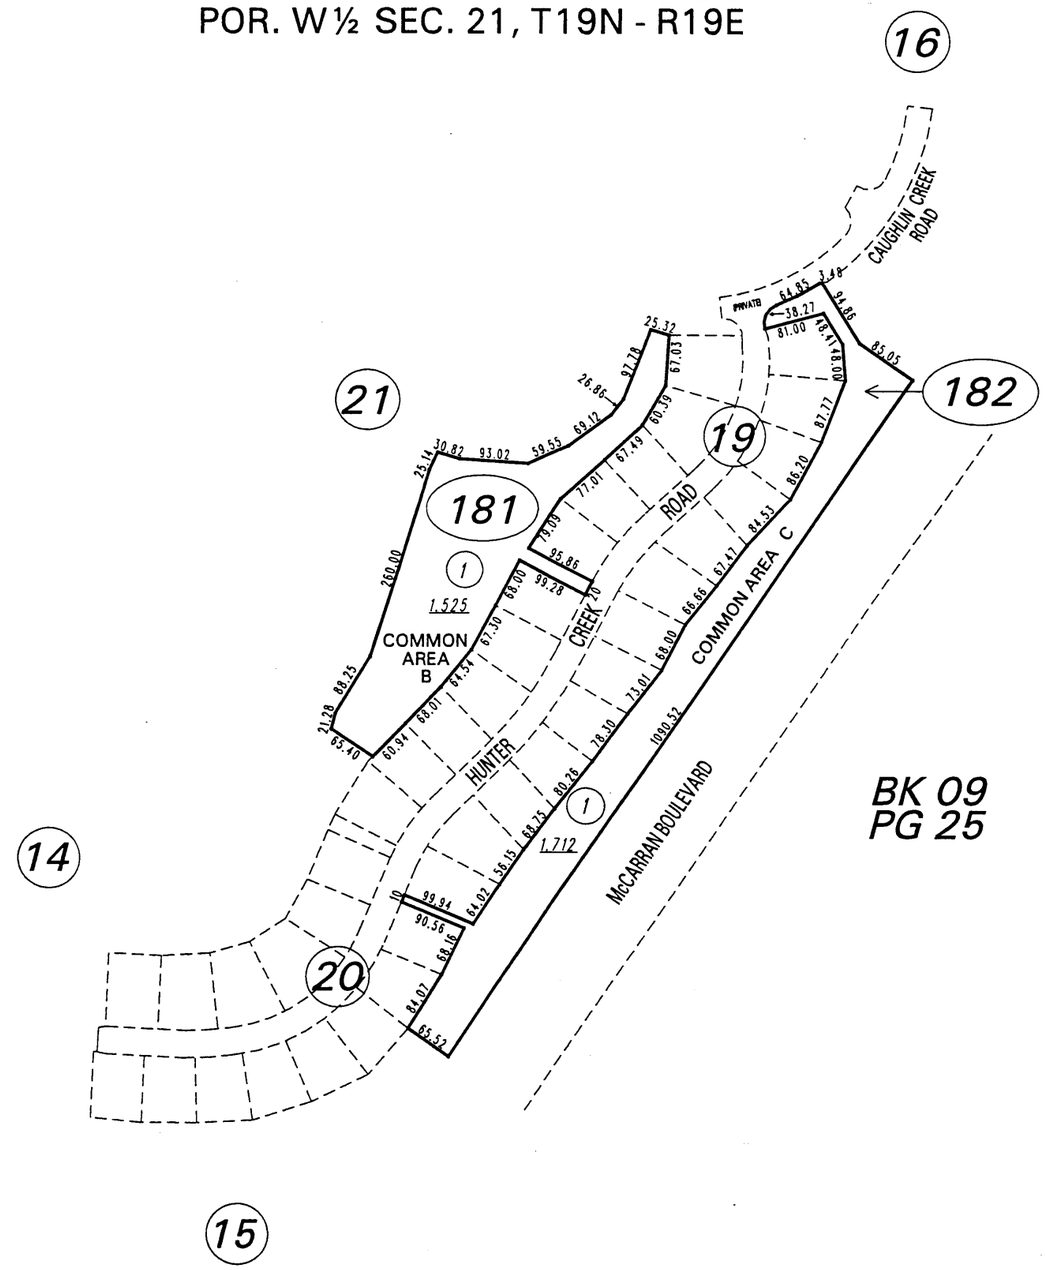

BK 09
PG 25

1" = 200'

NOTE: This map is prepared for the use of the Washoe County Assessor for assessment and illustrative purposes only. It does not represent a survey of the premises. No liability is assumed as to the sufficiency or the accuracy of the data delineated hereon.

Office of Washoe County Assessor, Nevada - Robert W. McGowan

This area previously shown on 214-01

NOTE:
ASSESSOR'S BLOCK NUMBERS SHOWN IN ELLIPSES
ASSESSOR'S PARCEL NUMBERS SHOWN IN CIRCLES

Drawn by GZ 6/6/97
Revised DSR 4/2/98