514-19

VISTA HEIGHTS SOUTH PHASE 5 (#3183)

A PLANNED DEVELOPMENT
PORTION SECTION 26, T20N - R20E

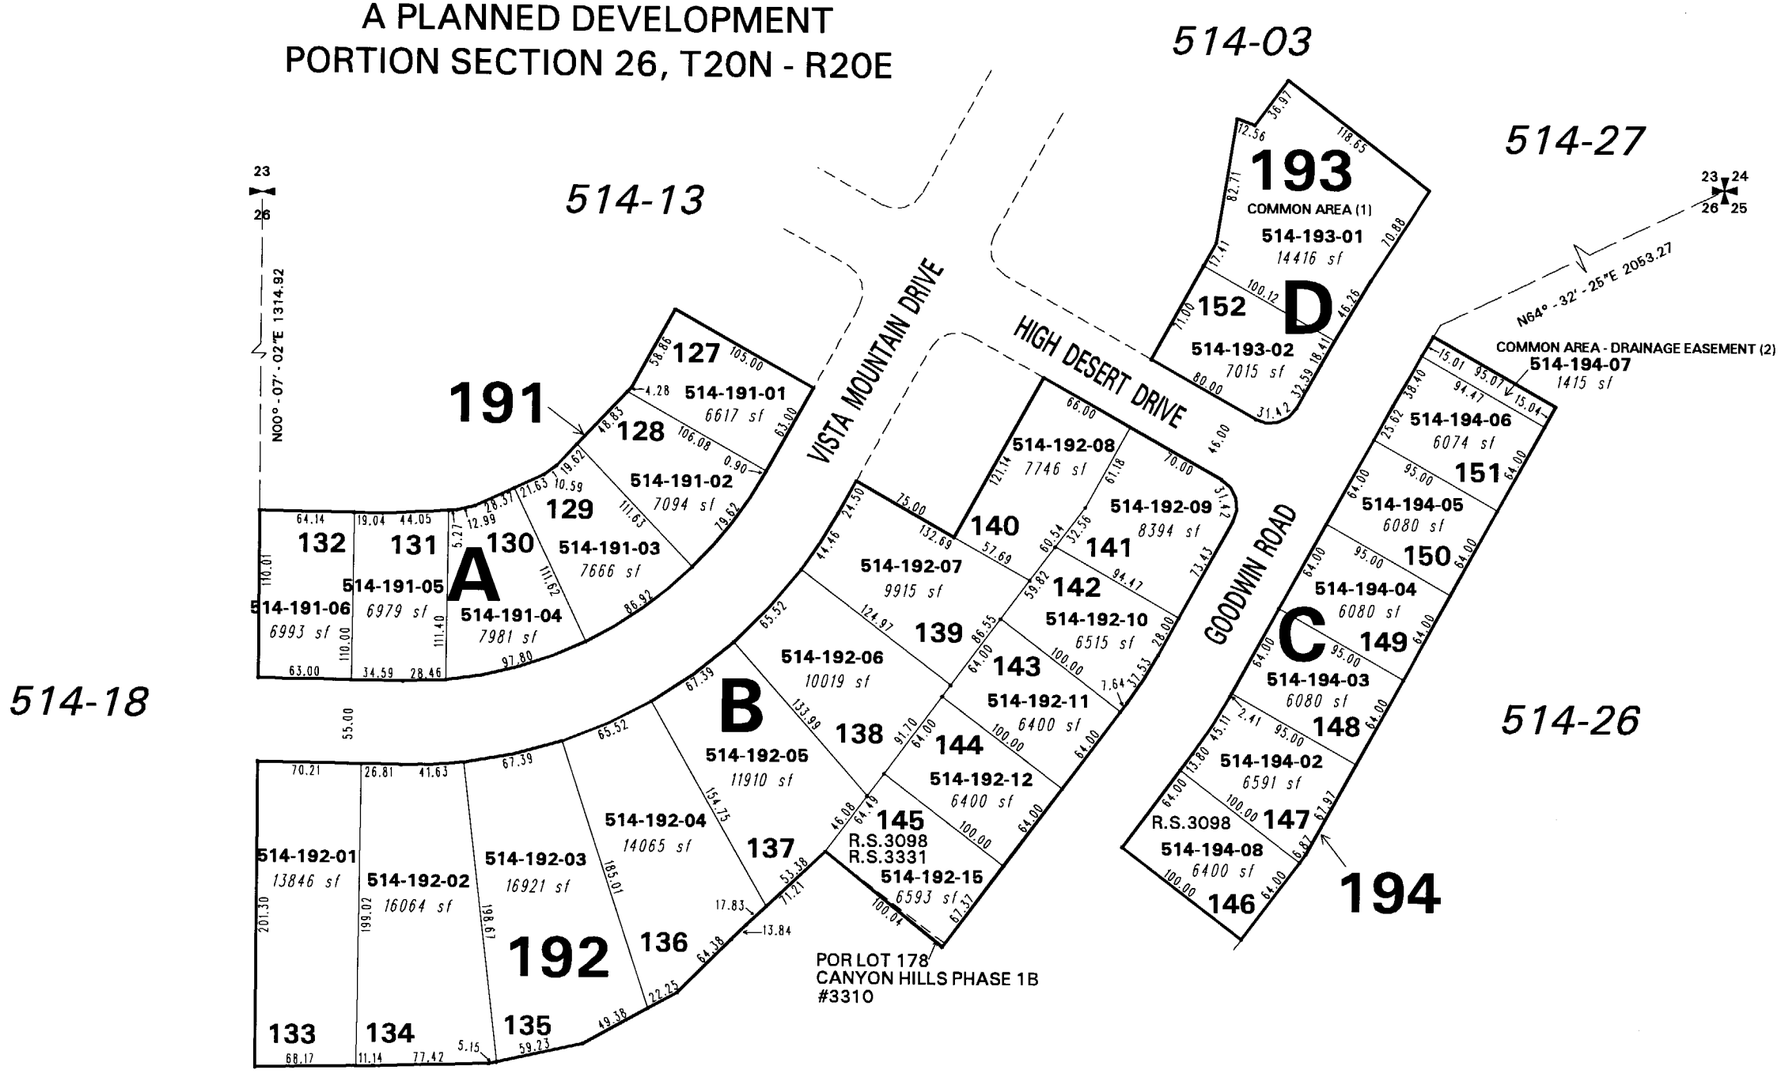

1" = 100'

NOTE: This map is prepared for the use of the Washoe County Assessor for assessment and illustrative purposes only. It does not represent a survey of the premises. No liability is assumed as to the sufficiency or the accuracy of the data delineated hereon.

Office of Washoe County Assessor, Nevada - Robert W. McGowan

This area previously shown on 514-01

NOTE: Areas of parcels which are less than 2 acres are shown in square feet.

Drawn by GZ 10/26/95
Revised 10/96 11/96* DSR 11/19/97 *
KSB 7/14/06

ARC INFO 9.0 WINDOWS 2000 5.0