(#2926)
SPANISH SPRINGS VILLAGE - UNIT 2

POR. OF SOUTH 1/2 OF SEC. 34, T21N - R20E

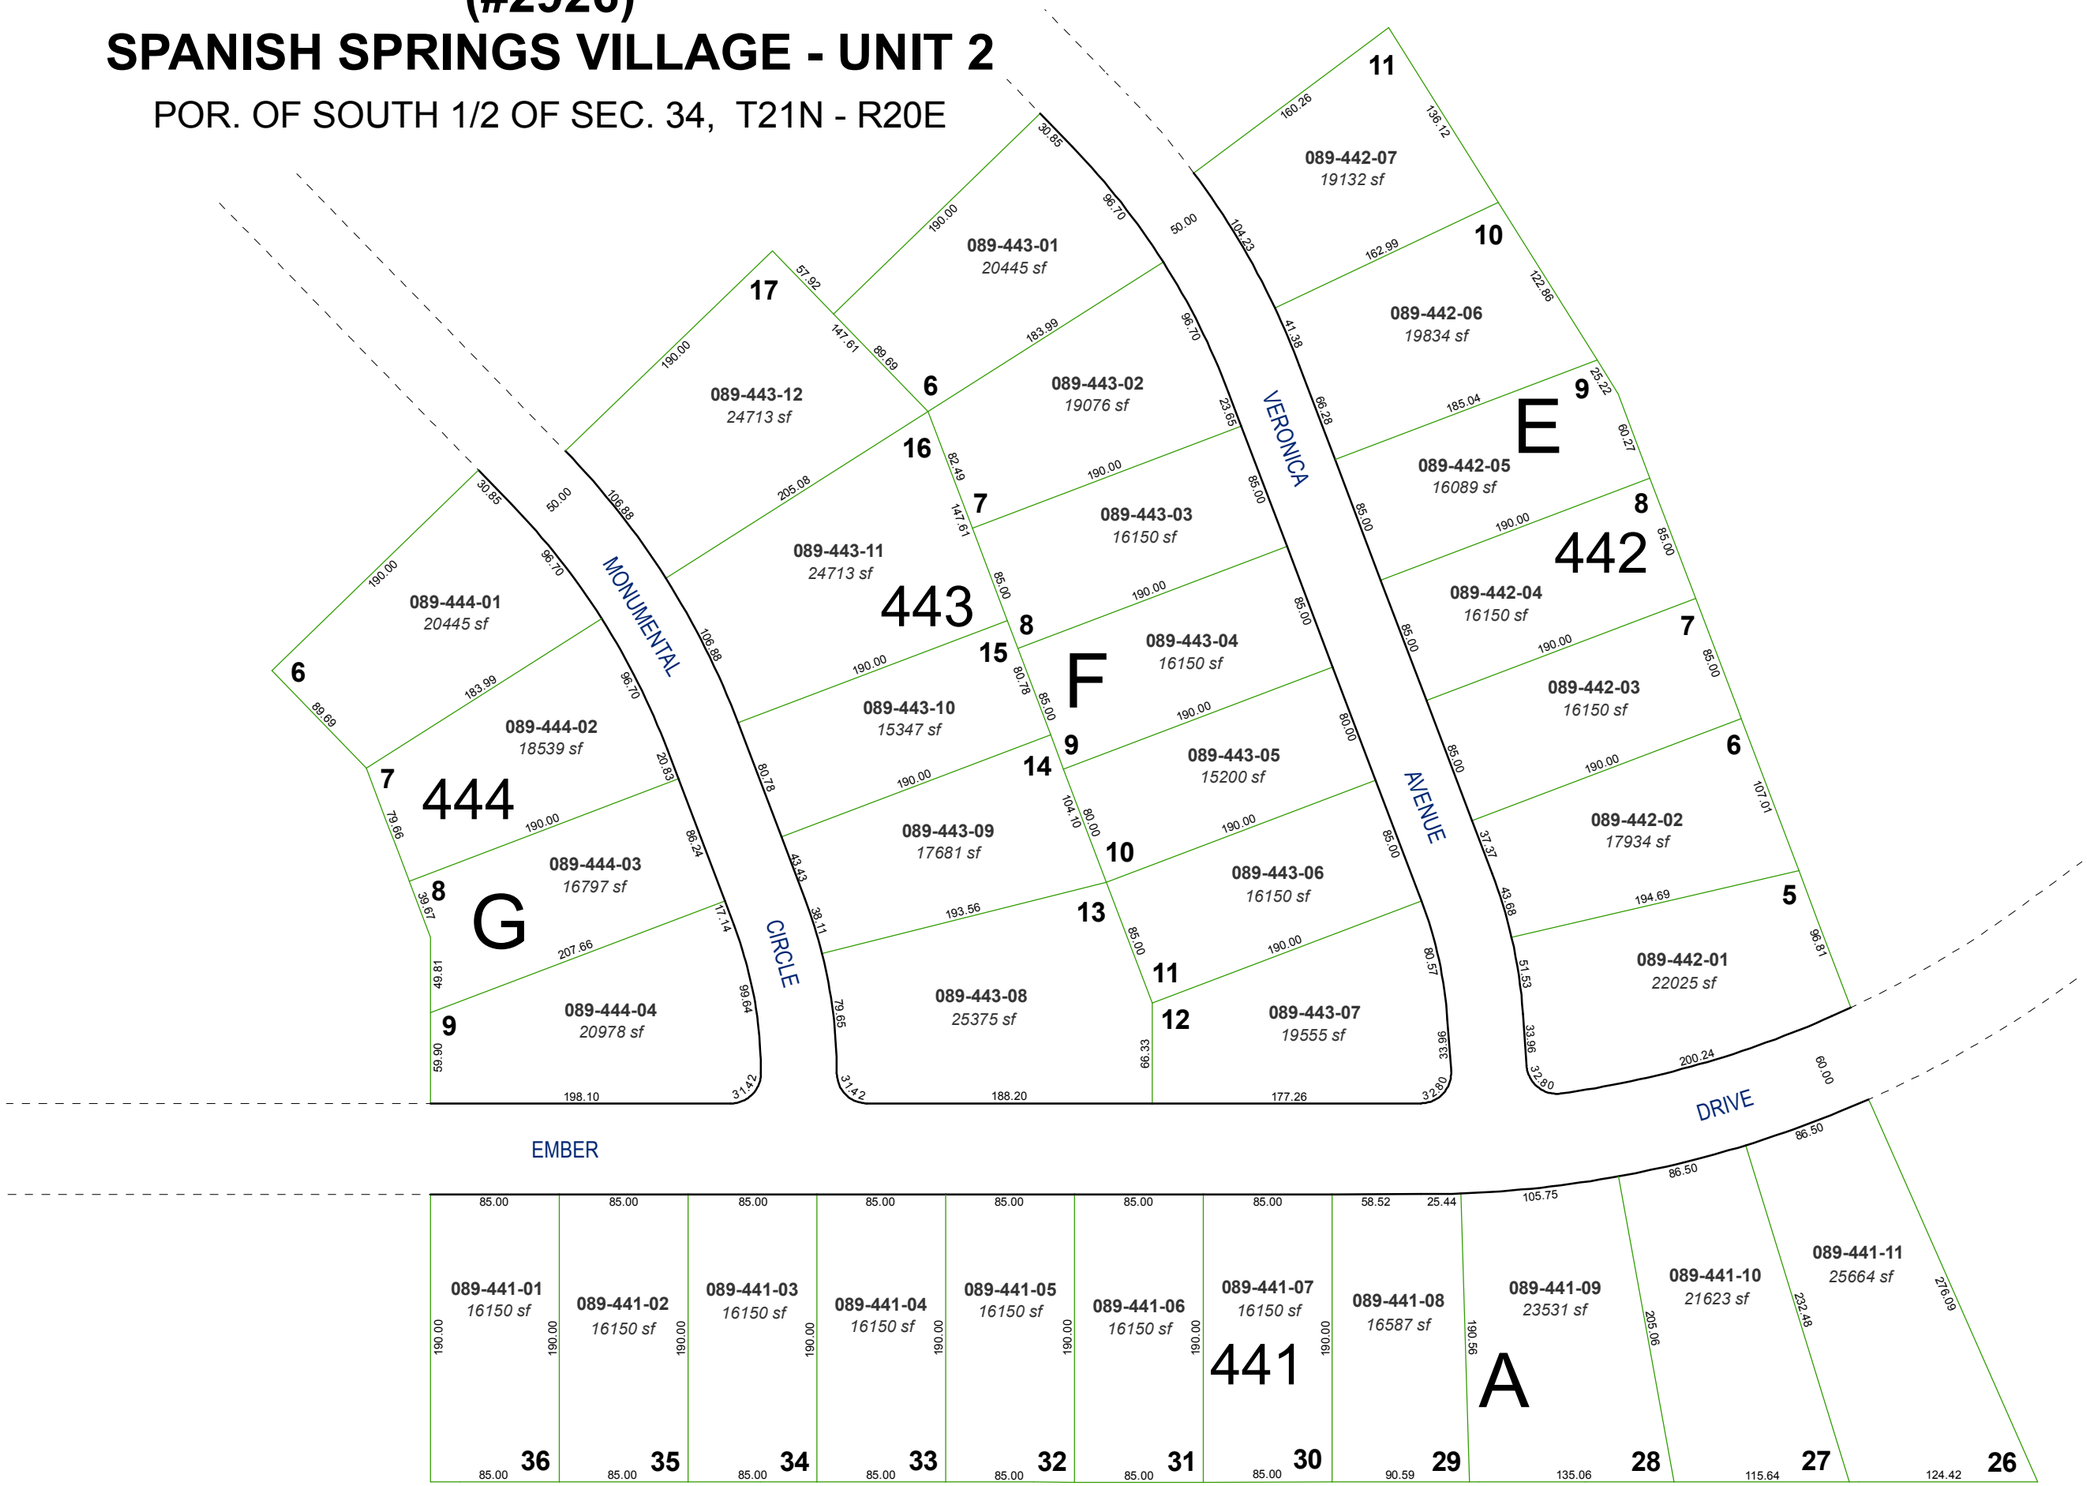

Assessor's Map Number

089-44

STATE OF NEVADA

WASHOE COUNTY

ASSESSOR'S OFFICE

Joshua G. Wilson, Assessor

1001 East Ninth Street
Building D
Reno, Nevada 89512
(775) 328-2231

Feet
0 25 50 75 100

1 inch = 100 feet

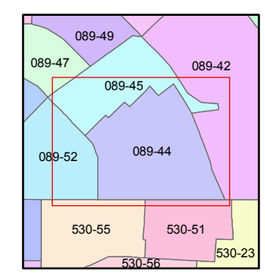

created by: TWT 1/9/2012

last updated:

area previously shown on map(s)

089-15

NOTE: This map was prepared for the use of the Washoe County Assessor for assessment and illustrative purposes only. It does not represent a survey of the premises. No liability is assumed as to the sufficiency or accuracy of the data delineated hereon.