SECTION 9, T20N - R20E

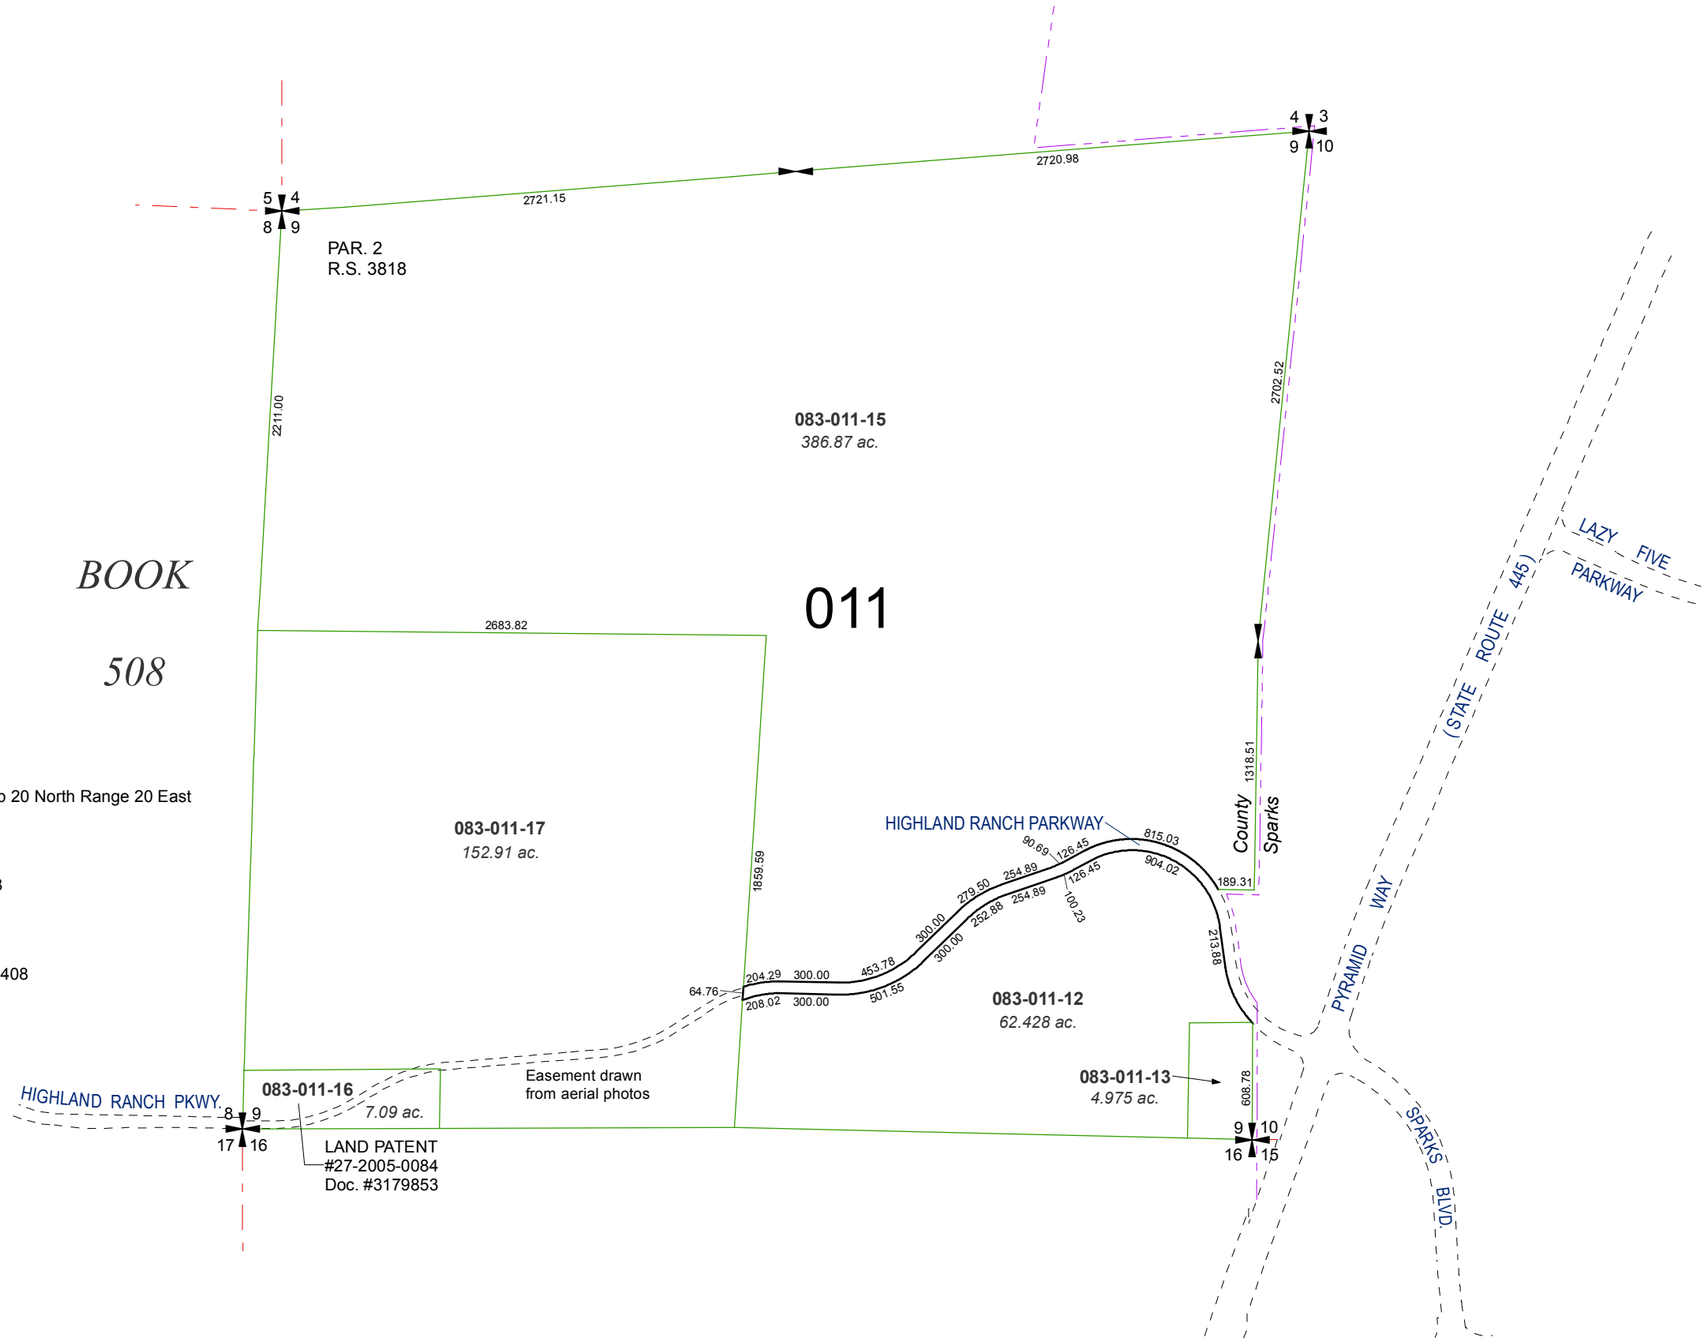

SOURCE DOCUMENTS

State Land Office Survey Of Township 20 North Range 20 East
Dated February 19, 1907

Record of Survey 1182
Recirded May 30, 1978

Map of Division into Large Parcels 38
Recorded February 6, 1979

Record of Survey 2878
Recorded May 17, 1995

Deed of Dedication Document #2233408
Recorded July 22, 1998

Assessor's Map Number

083-01

STATE OF NEVADA

WASHOE COUNTY

ASSESSOR'S OFFICE

Joshua G. Wilson, Assessor

1001 East Ninth Street
Building D
Reno, Nevada 89512
(775) 328-2231

Feet
0 200 400 600 800

1 inch = 800 feet

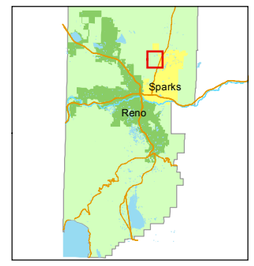

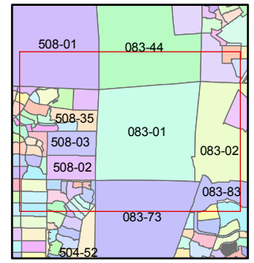

created by: TWT 10/11/2011

last updated: _____

area previously shown on map(s)

_____

NOTE: This map was prepared for the use of the Washoe County Assessor for assessment and illustrative purposes only. It does not represent a survey of the premises. No liability is assumed as to the sufficiency or accuracy of the data delineated hereon.