(#5117) MOUNTAINGATE PHASE 3A

(#4621) MOUNTAINGATE PHASE I

A POR. OF THE S ½ OF SEC. 20
T18N - R20E

(#5010) MOUNTAINGATE PHASE 2-A2

(#5064) MOUNTAINGATE PHASE 2-A3

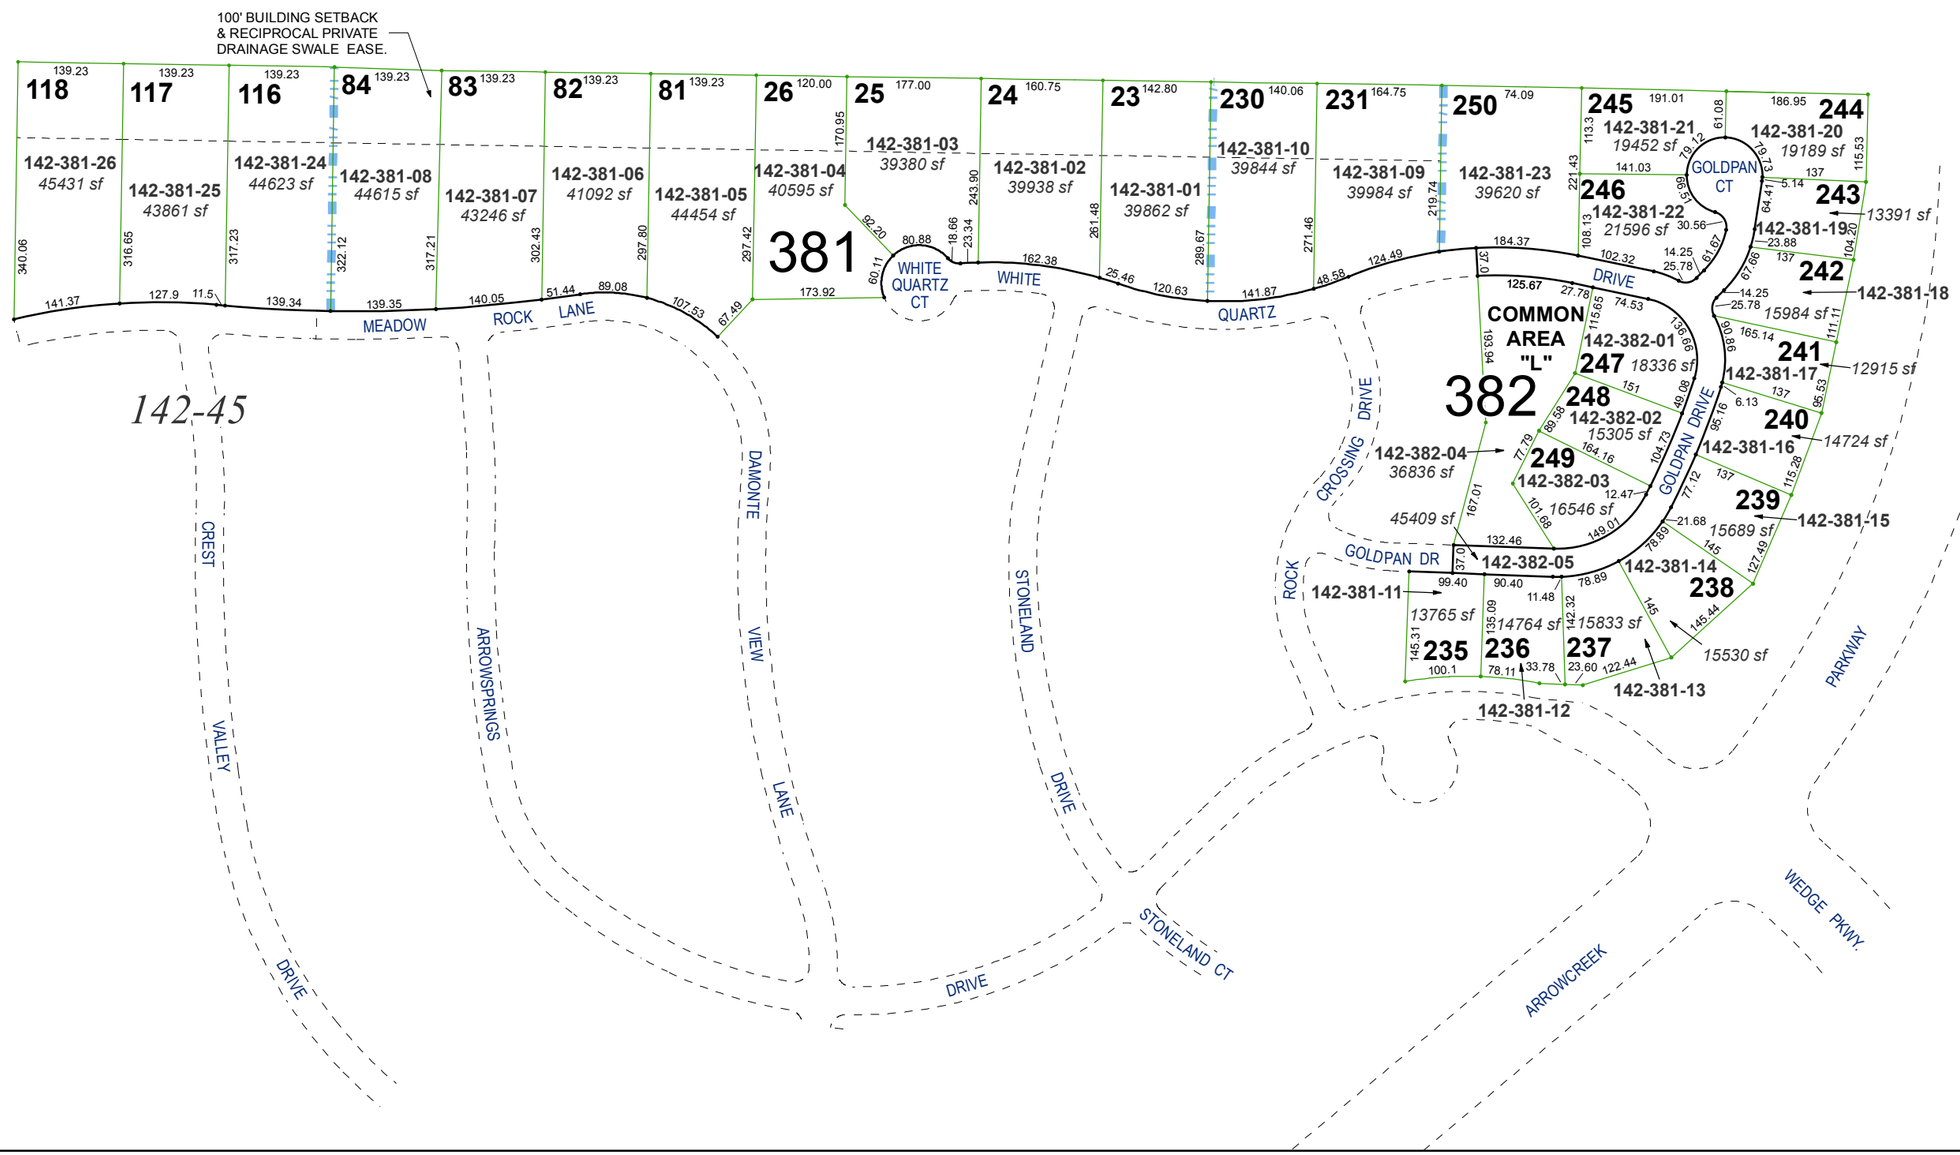

Assessor's Map Number

142-38

STATE OF NEVADA

WASHOE COUNTY

ASSESSOR'S OFFICE

Michael E. Clark, Assessor

1001 East Ninth Street
Building D
Reno, Nevada 89512
(775) 328-2231

Feet
0 60 120 180

1 inch = 200 feet

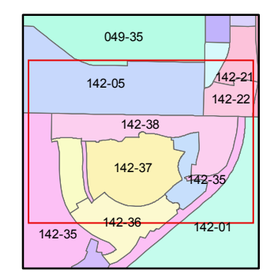

created by: NLH 4/30/2012

last updated: CFB 4/7/14 EMG 5/4/15

area previously shown on map(s)

142-01, 142-35

NOTE: This map was prepared for the use of the Washoe County Assessor for assessment and illustrative purposes only. It does not represent a survey of the premises. No liability is assumed as to the sufficiency or accuracy of the data delineated hereon.