161-23-S7

(#4233)
FLEUR DE LIS - PHASE 2

PLANNED UNIT DEVELOPMENT
A COMMON-INTEREST COMMUNITY

PORTION OF SECTION 9
T18N - R20E

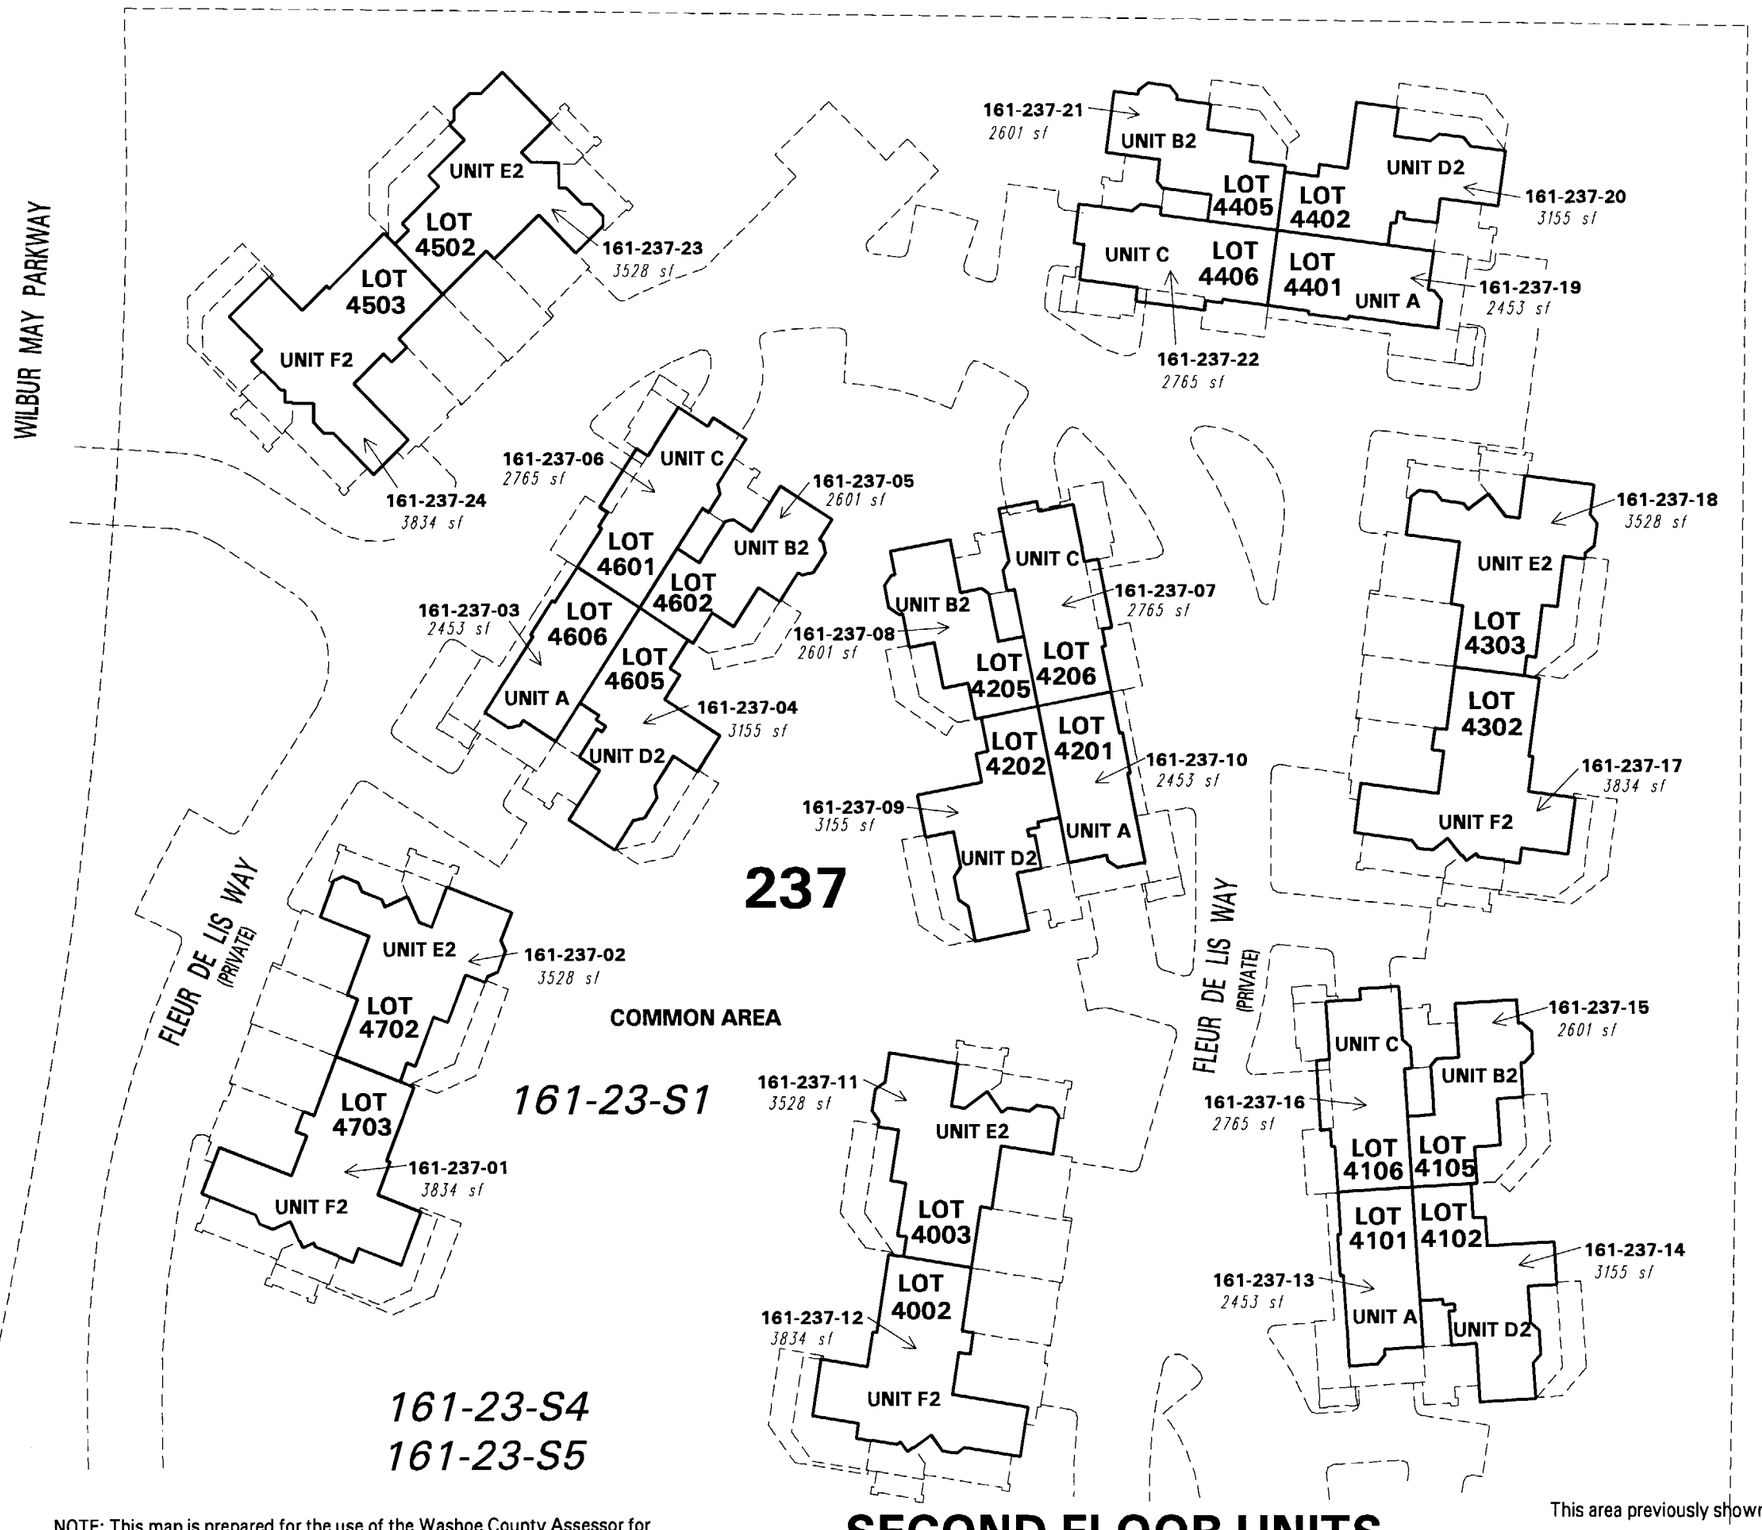

SECOND FLOOR UNITS

Office of Washoe County Assessor, Nevada - Robert W. McGowan

N

1" = 50'

NOTES:

See Sheet 16123 for parcel dimensions and total square footage details

Square footage of each unit includes the areas for the patio, balcony, foyer, courtyard and garages, in addition to that of the living area

NOTE: This map is prepared for the use of the Washoe County Assessor for assessment and illustrative purposes only. It does not represent a survey of the premises. No liability is assumed as to the sufficiency or the accuracy of the data delineated hereon.

This area previously shown on 161-01

NOTE: Areas of parcels which are less than 2 acres are shown in square feet.

Drawn by HCS 07/14/03
Revised

ARC INFO 8.1.2 WINDOWS 2000 5.0