(#1883) RIDGEVIEW UNIT 1

PORTION OF SE 1/4 OF SW 1/4
SECTION 18, T18N - R20E

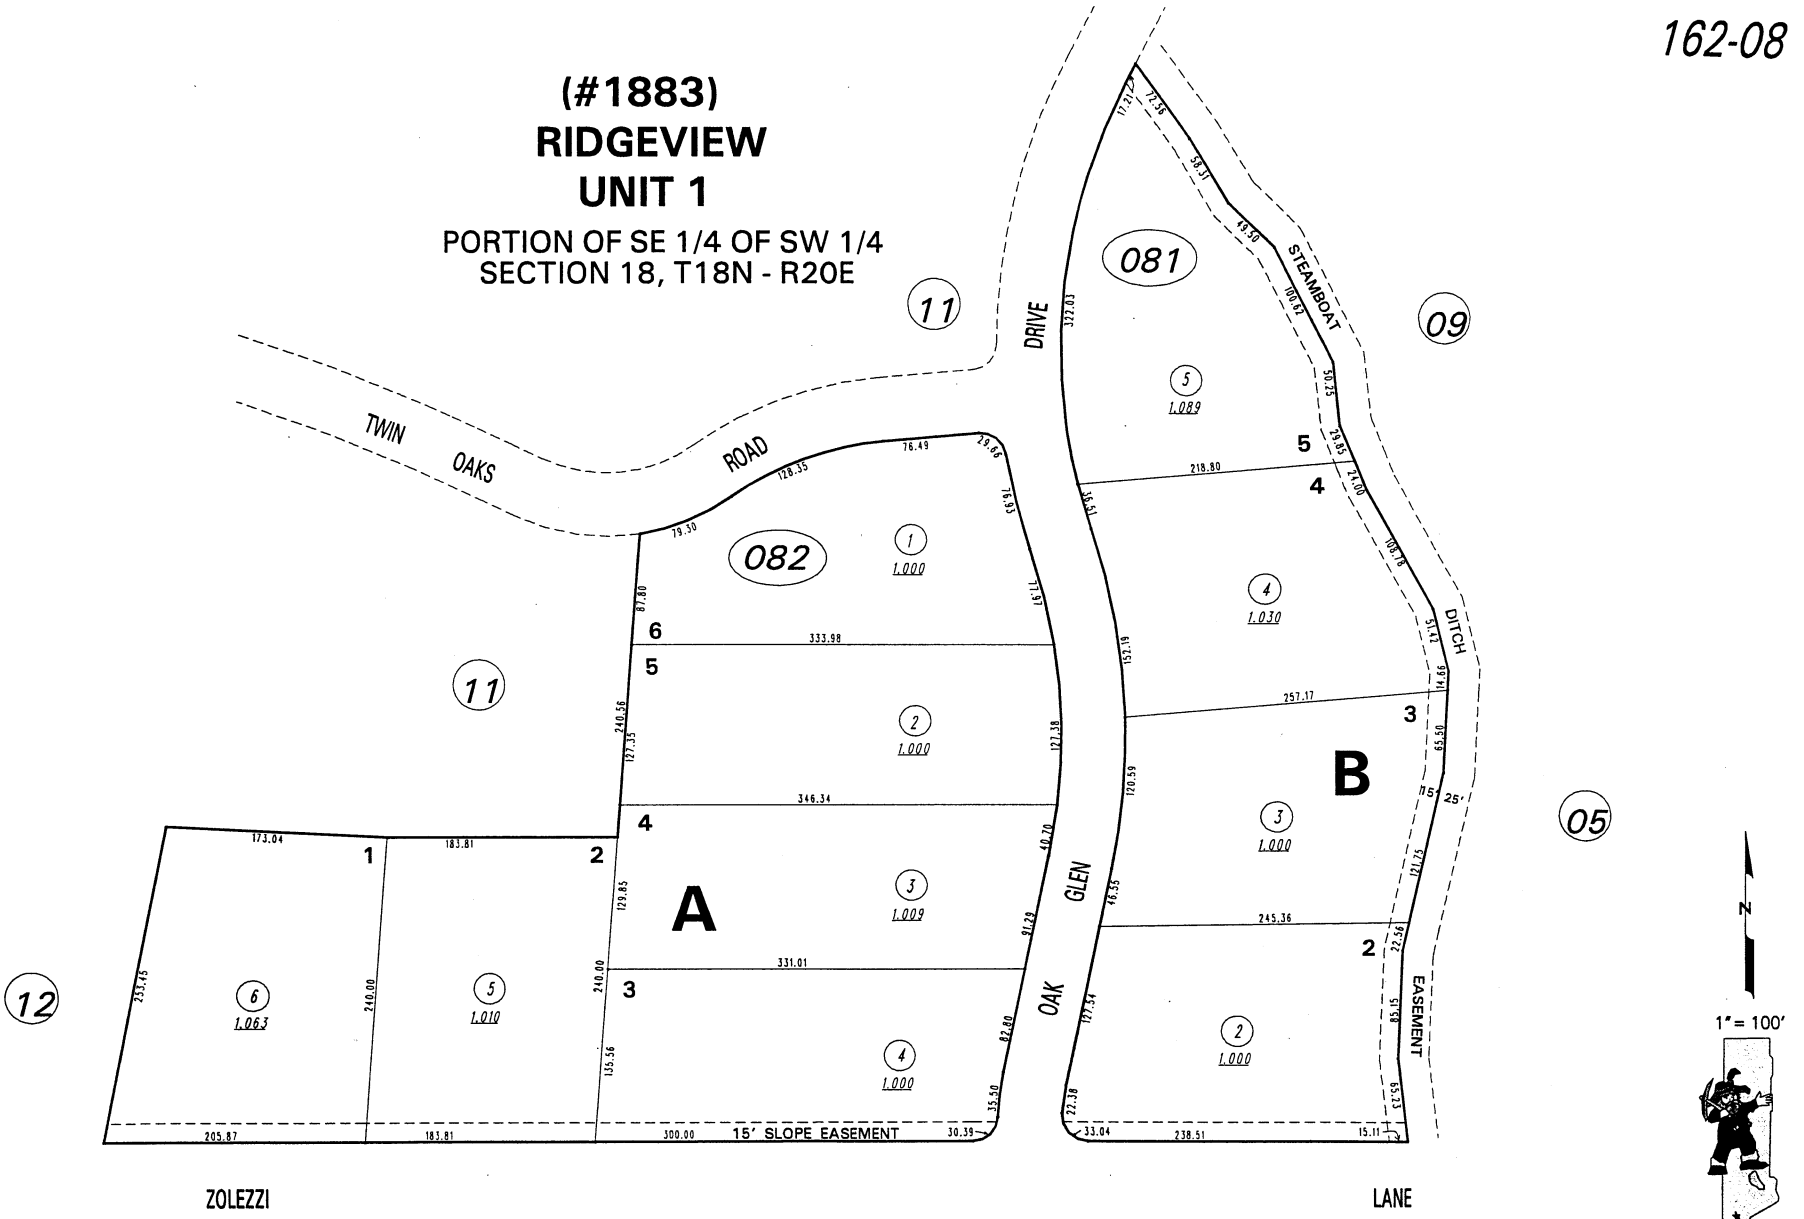

NOTE: This map is prepared for the use of the Washoe County Assessor for assessment and illustrative purposes only. It does not represent a survey of the premises. No liability is assumed as to the sufficiency or the accuracy of the data delineated hereon.

BOOK 49

Office of Washoe County Assessor, Nevada - Robert W. McGowan

This area previously shown on 44-20

NOTE:
ASSESSOR'S BLOCK NUMBERS SHOWN IN ELLIPSES
ASSESSOR'S PARCEL NUMBERS SHOWN IN CIRCLES

Drawn by 5/97 CN/TF
Revised KS 5/03/00

ARC INFO 7.2.1 WINDOWS NT WORKSTATION 4.0