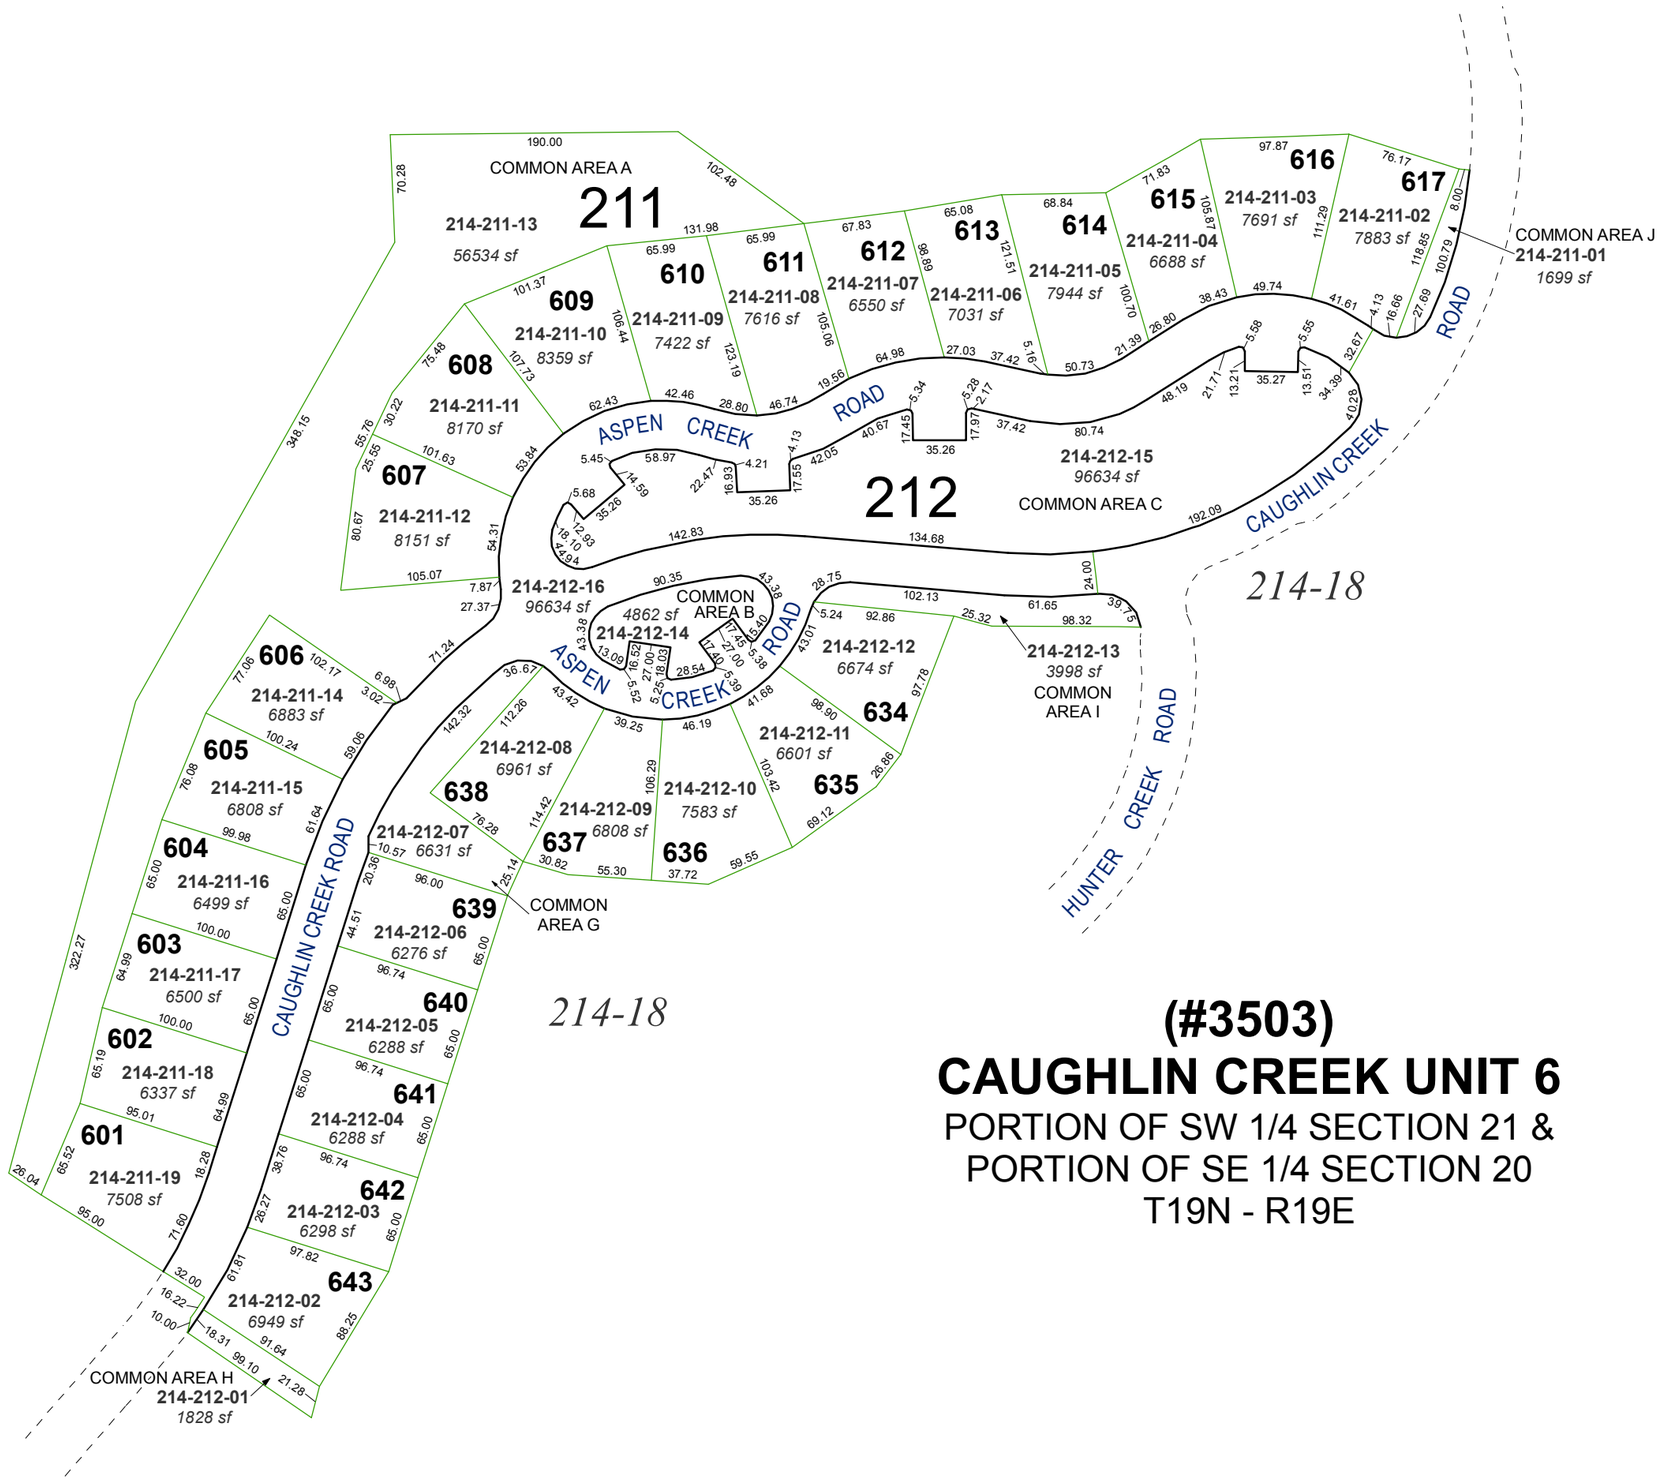

(#3503)
CAUGHLIN CREEK UNIT 6

PORTION OF SW 1/4 SECTION 21 &
PORTION OF SE 1/4 SECTION 20
T19N - R19E

Assessor's Map Number

214-21

STATE OF NEVADA

WASHOE COUNTY

ASSESSOR'S OFFICE

Joshua G. Wilson, Assessor

1001 East Ninth Street
Building D
Reno, Nevada 89512
(775) 328-2231

Feet
0 25 50 75 100

1 inch = 100 feet

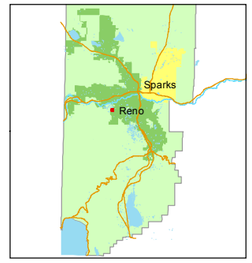

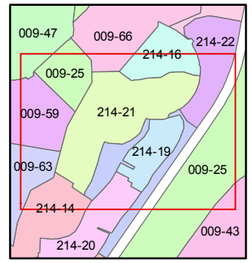

created by: EG 10/4/2013

last updated:

area previously shown on map(s)

214-01

NOTE: This map was prepared for the use of the Washoe County Assessor for assessment and illustrative purposes only. It does not represent a survey of the premises. No liability is assumed as to the sufficiency or accuracy of the data delineated hereon.