(#79)
AMENDED NEWTOWN TRACT

A POR. OF THE SW 1/4 OF SEC. 5,
T19N - R20E

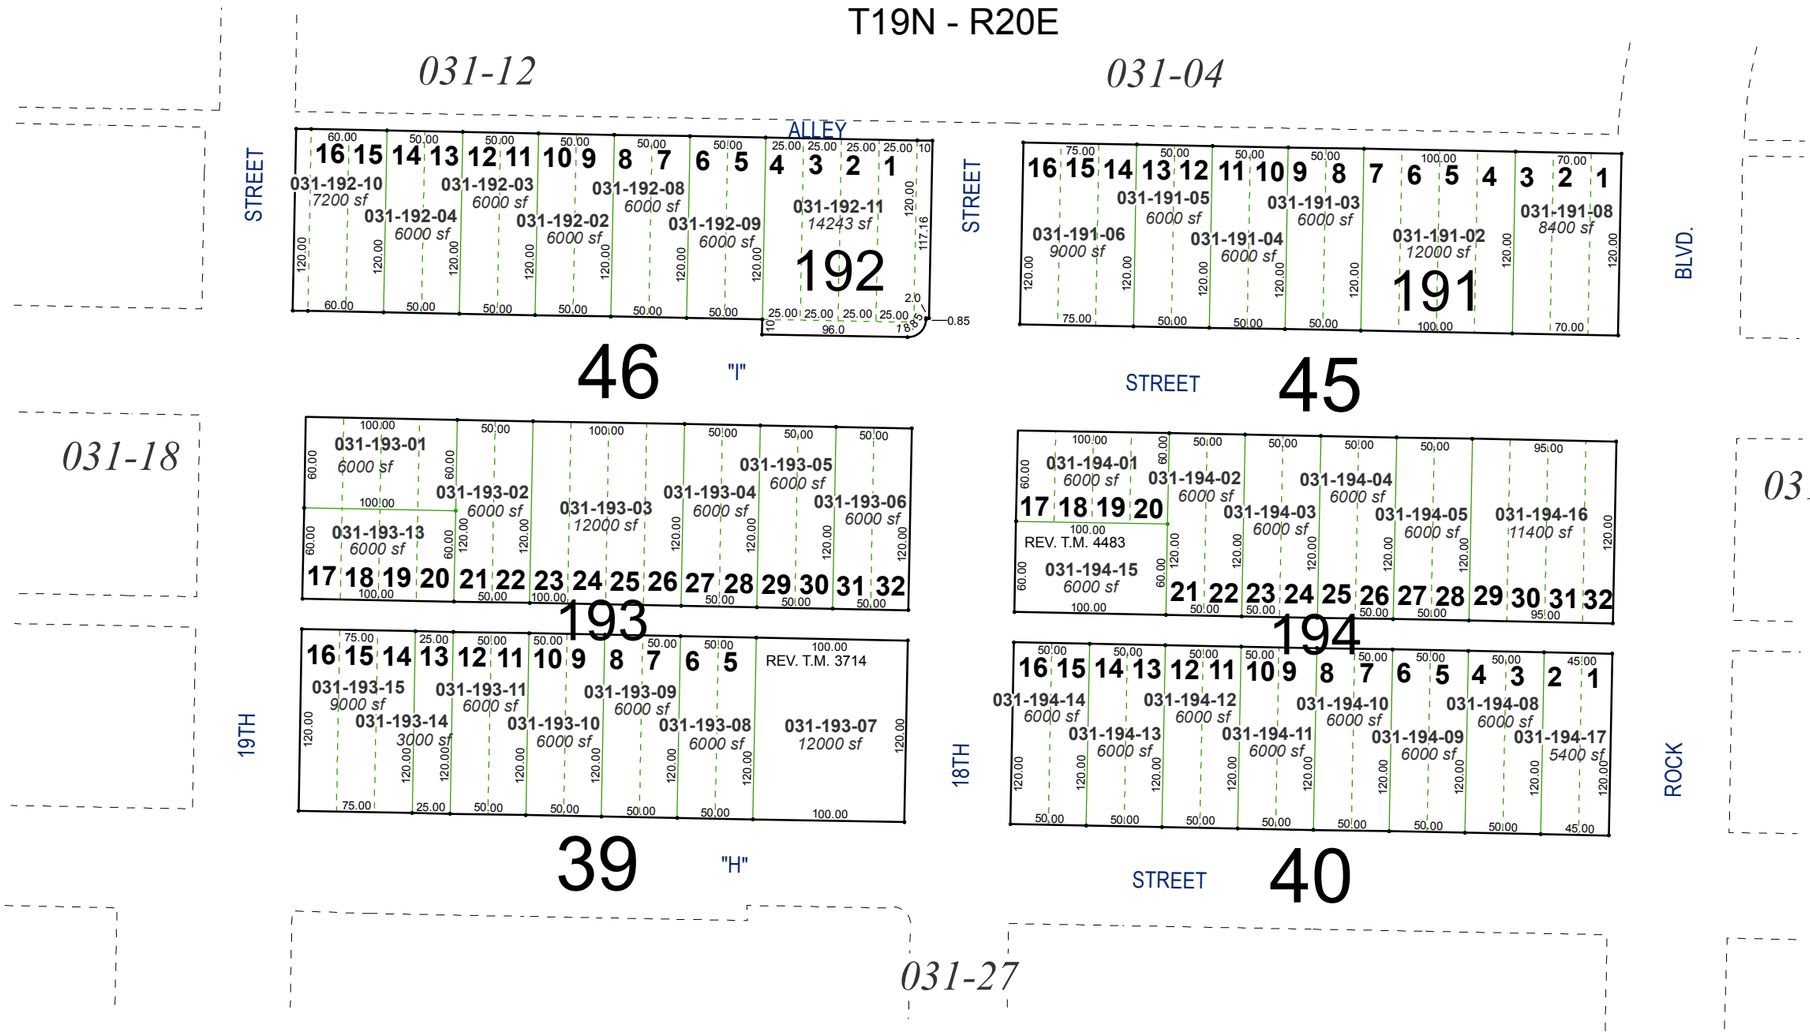

Assessor's Map Number

031-19

STATE OF NEVADA

WASHOE COUNTY

ASSESSOR'S OFFICE

Michael E. Clark, Assessor

1001 East Ninth Street
Building D
Reno, Nevada 89512
(775) 328-2231

Feet
0 25 50 75 100

1 inch = 100 feet

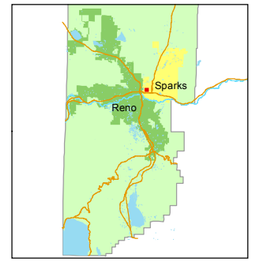

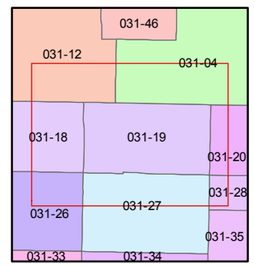

created by: NLH 3/24/2010

last updated: CFB 06/23/2015

area previously shown on map(s)

NOTE: This map was prepared for the use of the Washoe County Assessor for assessment and illustrative purposes only. It does not represent a survey of the premises. No liability is assumed as to the sufficiency or accuracy of the data delineated hereon.