RECORD OF SURVEY # 687

PORTIONS OF SECTIONS 10 & 15
T23N - R18E

AMENDED RECORD OF SURVEY # 831

POR'S. OF
SEC'S. 11 & 14
T23N - R18E

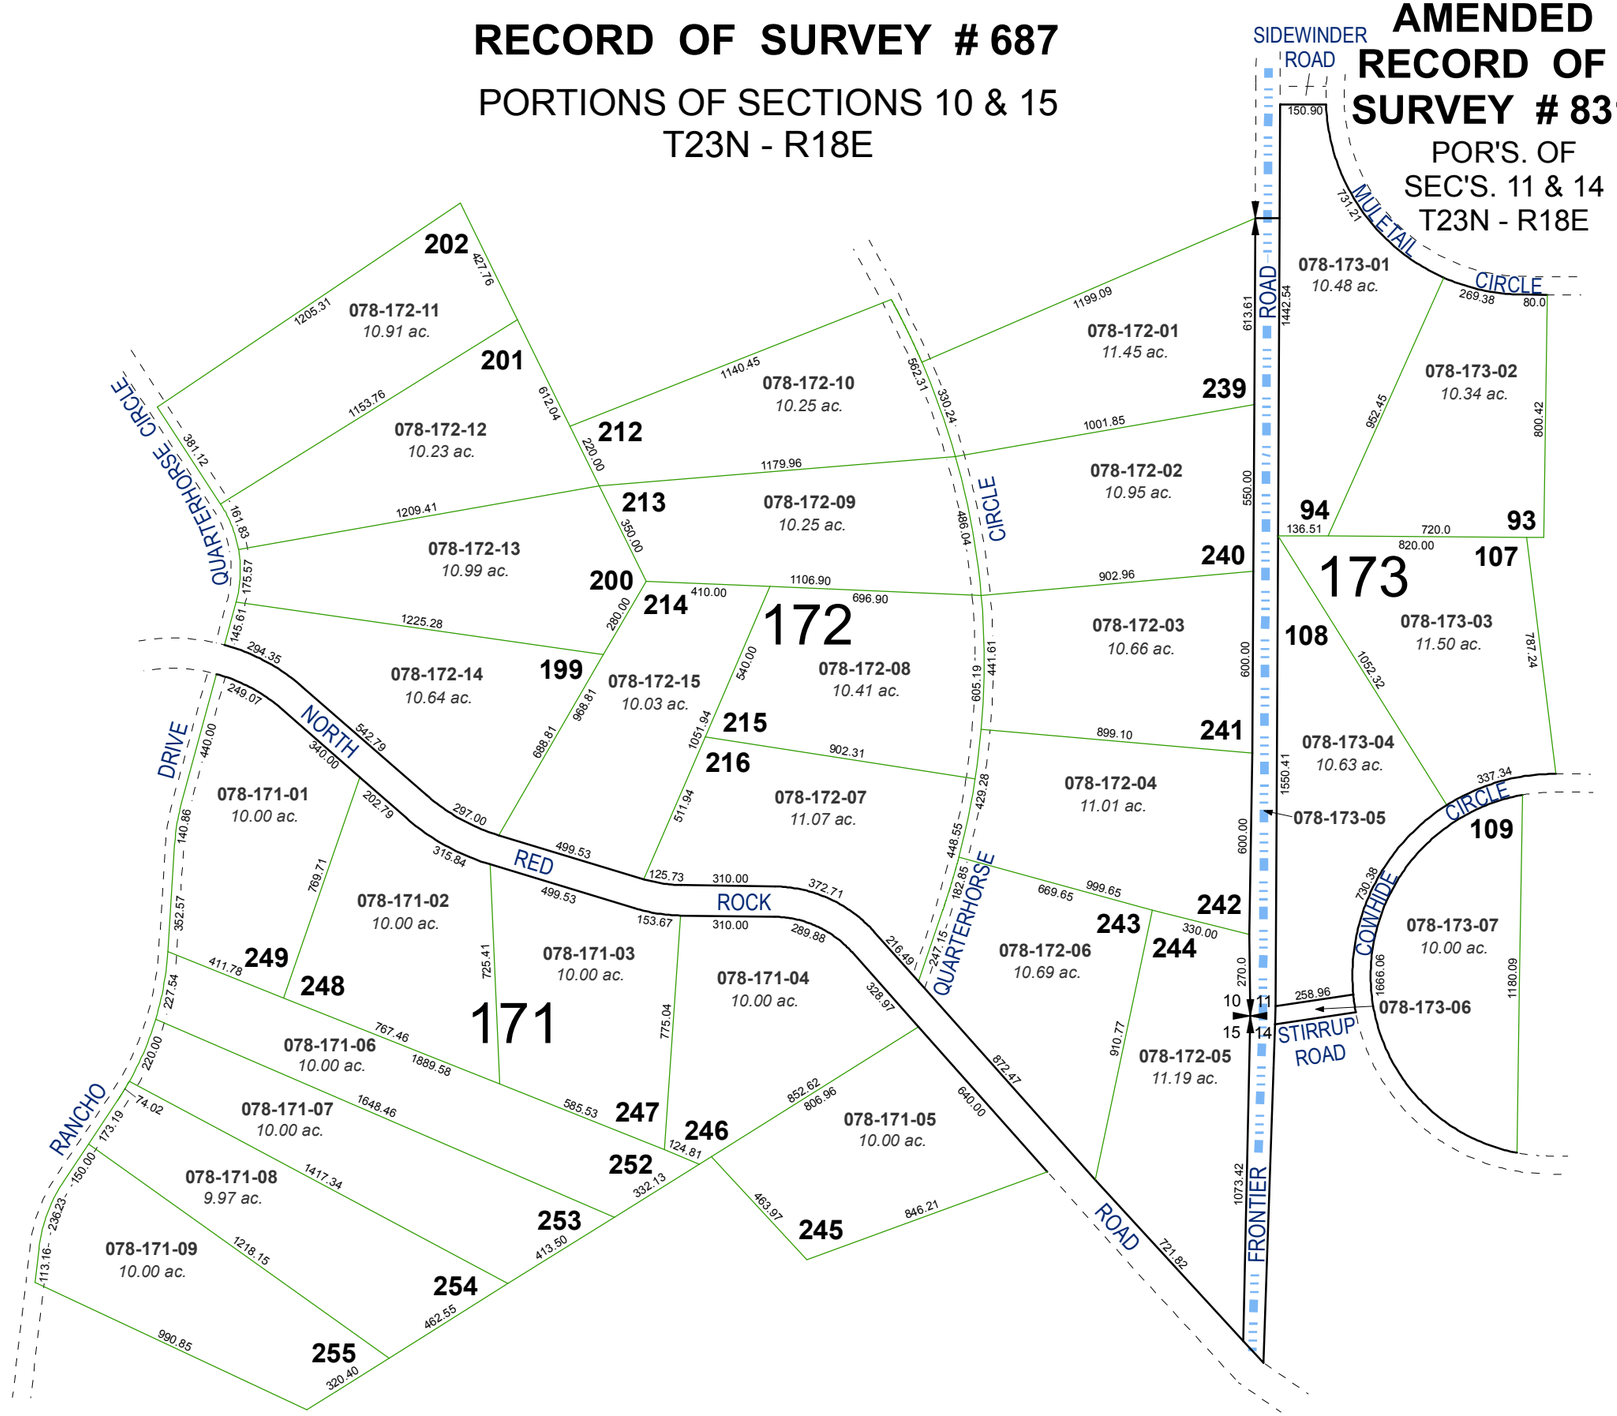

Assessor's Map Number

078-17

STATE OF NEVADA

WASHOE COUNTY
ASSESSOR'S OFFICE

Joshua G. Wilson, Assessor

1001 East Ninth Street
Building D
Reno, Nevada 89512
(775) 328-2231

Feet
0 100 200 300 400 500

1 inch = 500 feet

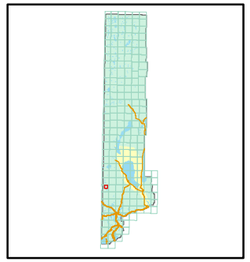

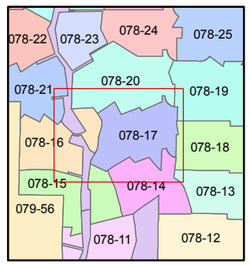

created by: TWT 3/28/2011

last updated: _____

area previously shown on map(s)

_____

NOTE: This map was prepared for the use of the Washoe County Assessor for assessment and illustrative purposes only. It does not represent a survey of the premises. No liability is assumed as to the sufficiency or accuracy of the data delineated hereon.