# (#2797)
# PYRAMID RANCH ESTATES - UNIT 5A

POR. OF SOUTH 1/2 OF SEC. 26
T21N - R20E

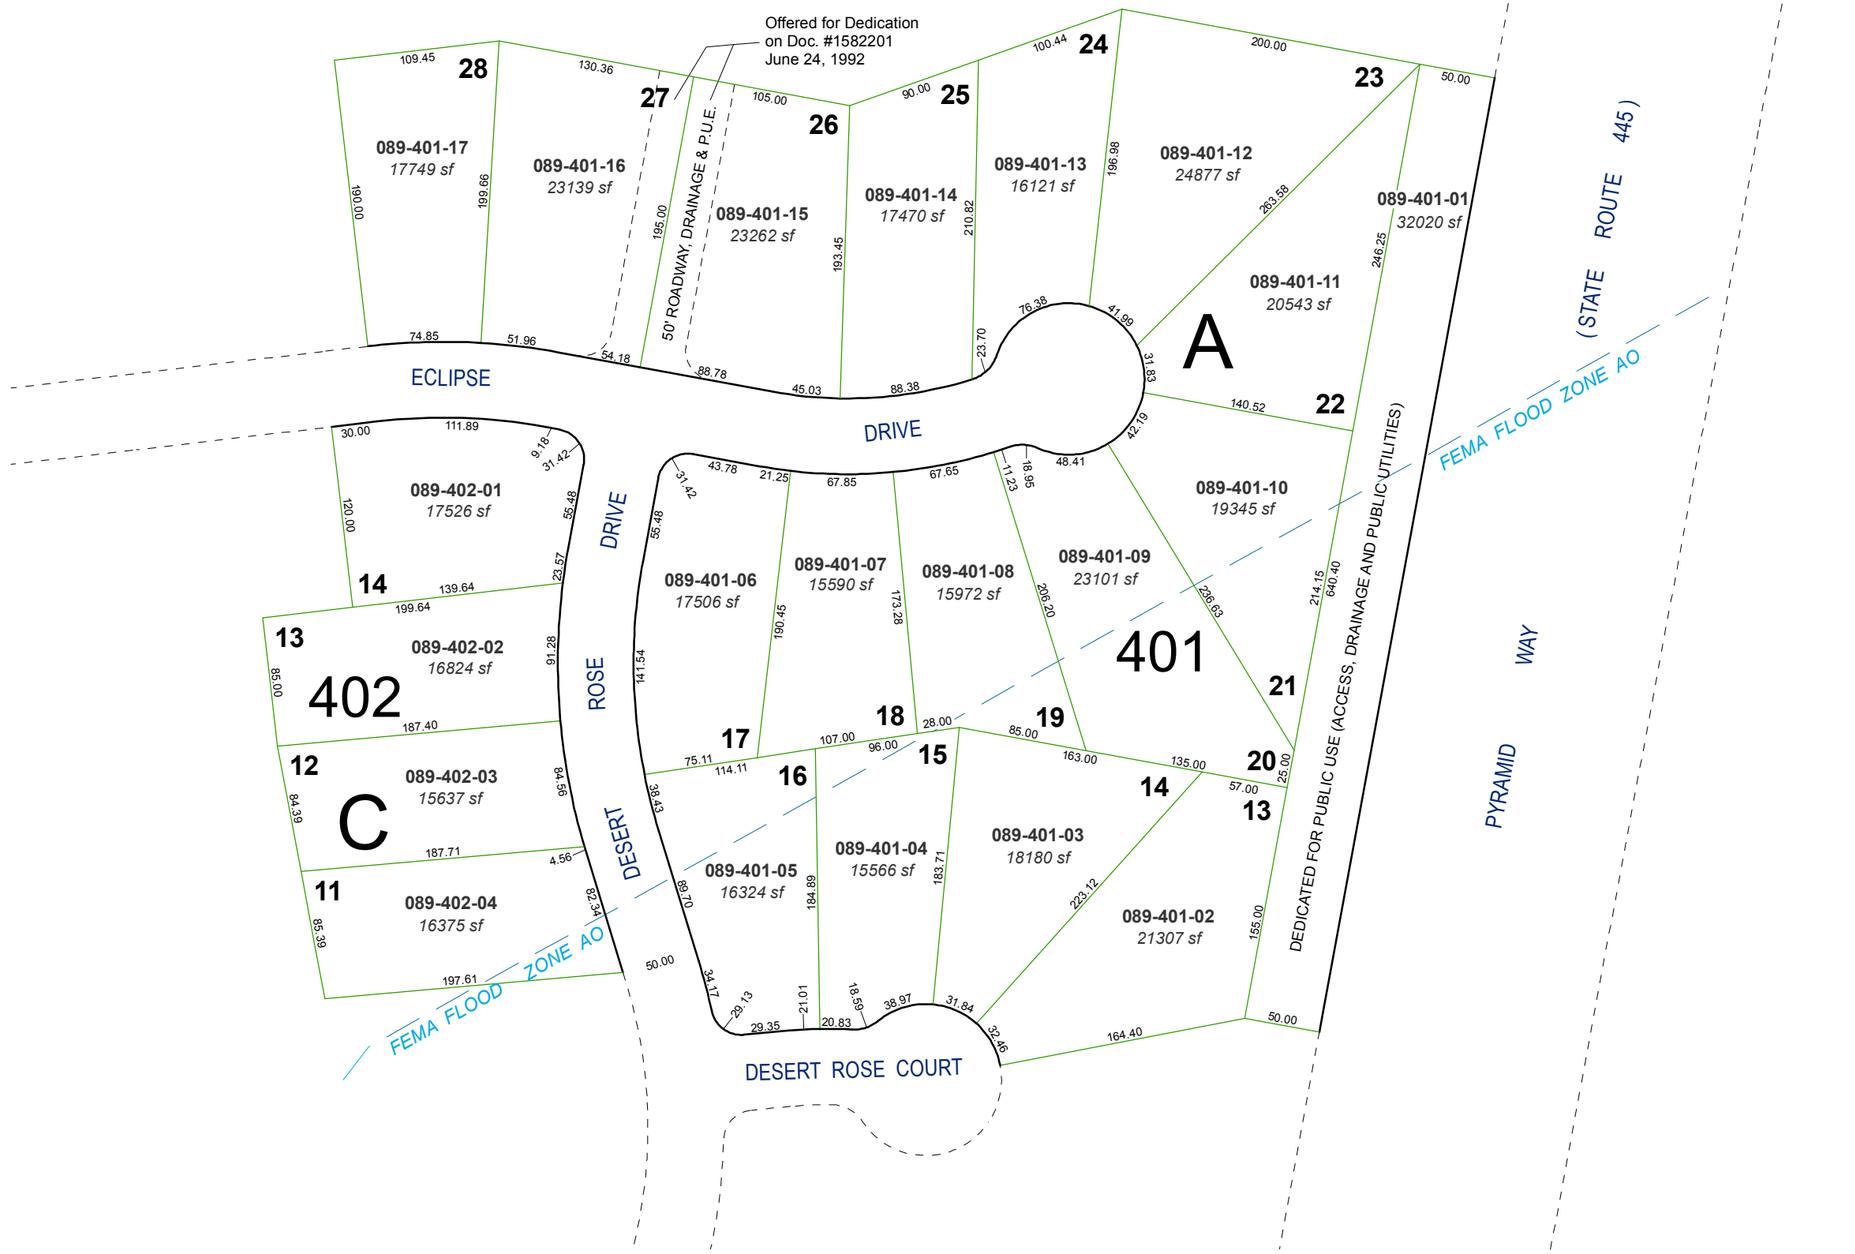


Assessor's Map Number

**089-40**

STATE OF NEVADA
**WASHOE COUNTY**
**ASSESSOR'S OFFICE**
Joshua G. Wilson, Assessor

1001 East Ninth Street
Building D
Reno, Nevada 89512
(775) 328-2231

Feet
0 25 50 75 100

1 inch = 100 feet

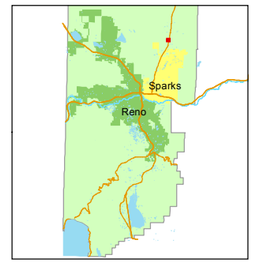


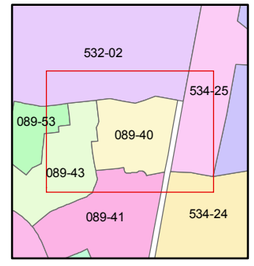


created by: TWT 12/1/2011

last updated:

area previously shown on map(s)
089-16

NOTE: This map was prepared for the use of the Washoe County Assessor for assessment and illustrative purposes only. It does not represent a survey of the premises. No liability is assumed as to the sufficiency or accuracy of the data delineated hereon.