(#909)
CRYSTAL SHORES WEST

A CONDOMINIUM
PORTION OF SEC. 17, T16N - R18E

A 1/144th interest to each unit
in the Common Area

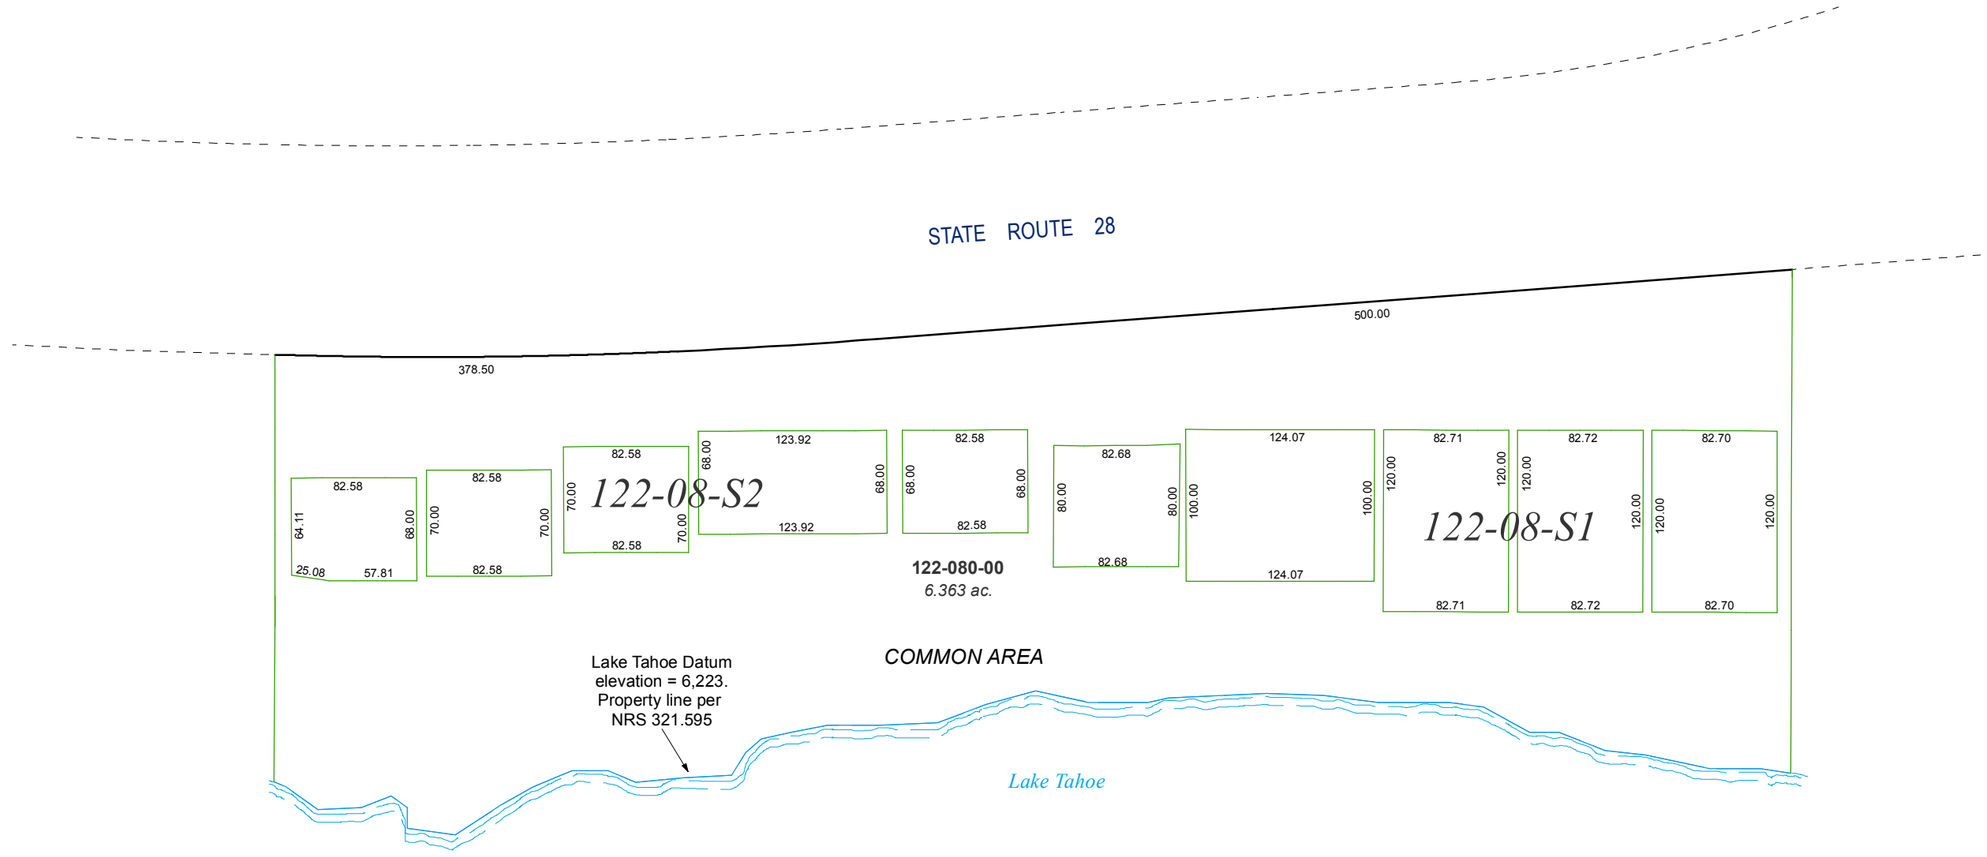

Assessor's Map Number

122-08

STATE OF NEVADA
WASHOE COUNTY
ASSESSOR'S OFFICE
Joshua G. Wilson, Assessor

1001 East Ninth Street
Building D
Reno, Nevada 89512
(775) 328-2231

Feet
0 25 50 75 100

1 inch = 100 feet

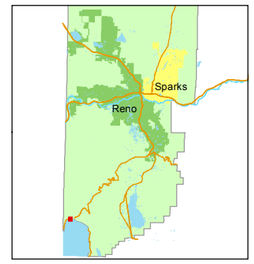

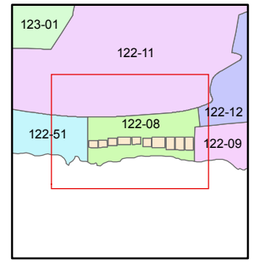

created by: CFB 09/20/2011

last updated: _____

area previously shown on map(s)

_____

NOTE: This map was prepared for the use of the Washoe County Assessor for assessment and illustrative purposes only. It does not represent a survey of the premises. No liability is assumed as to the sufficiency or accuracy of the data delineated hereon.