204-13

SILVERADO RANCH ESTATES - UNIT 1A (#3027)

PORTION N 1/2 SECTION 5, T19N - R19E

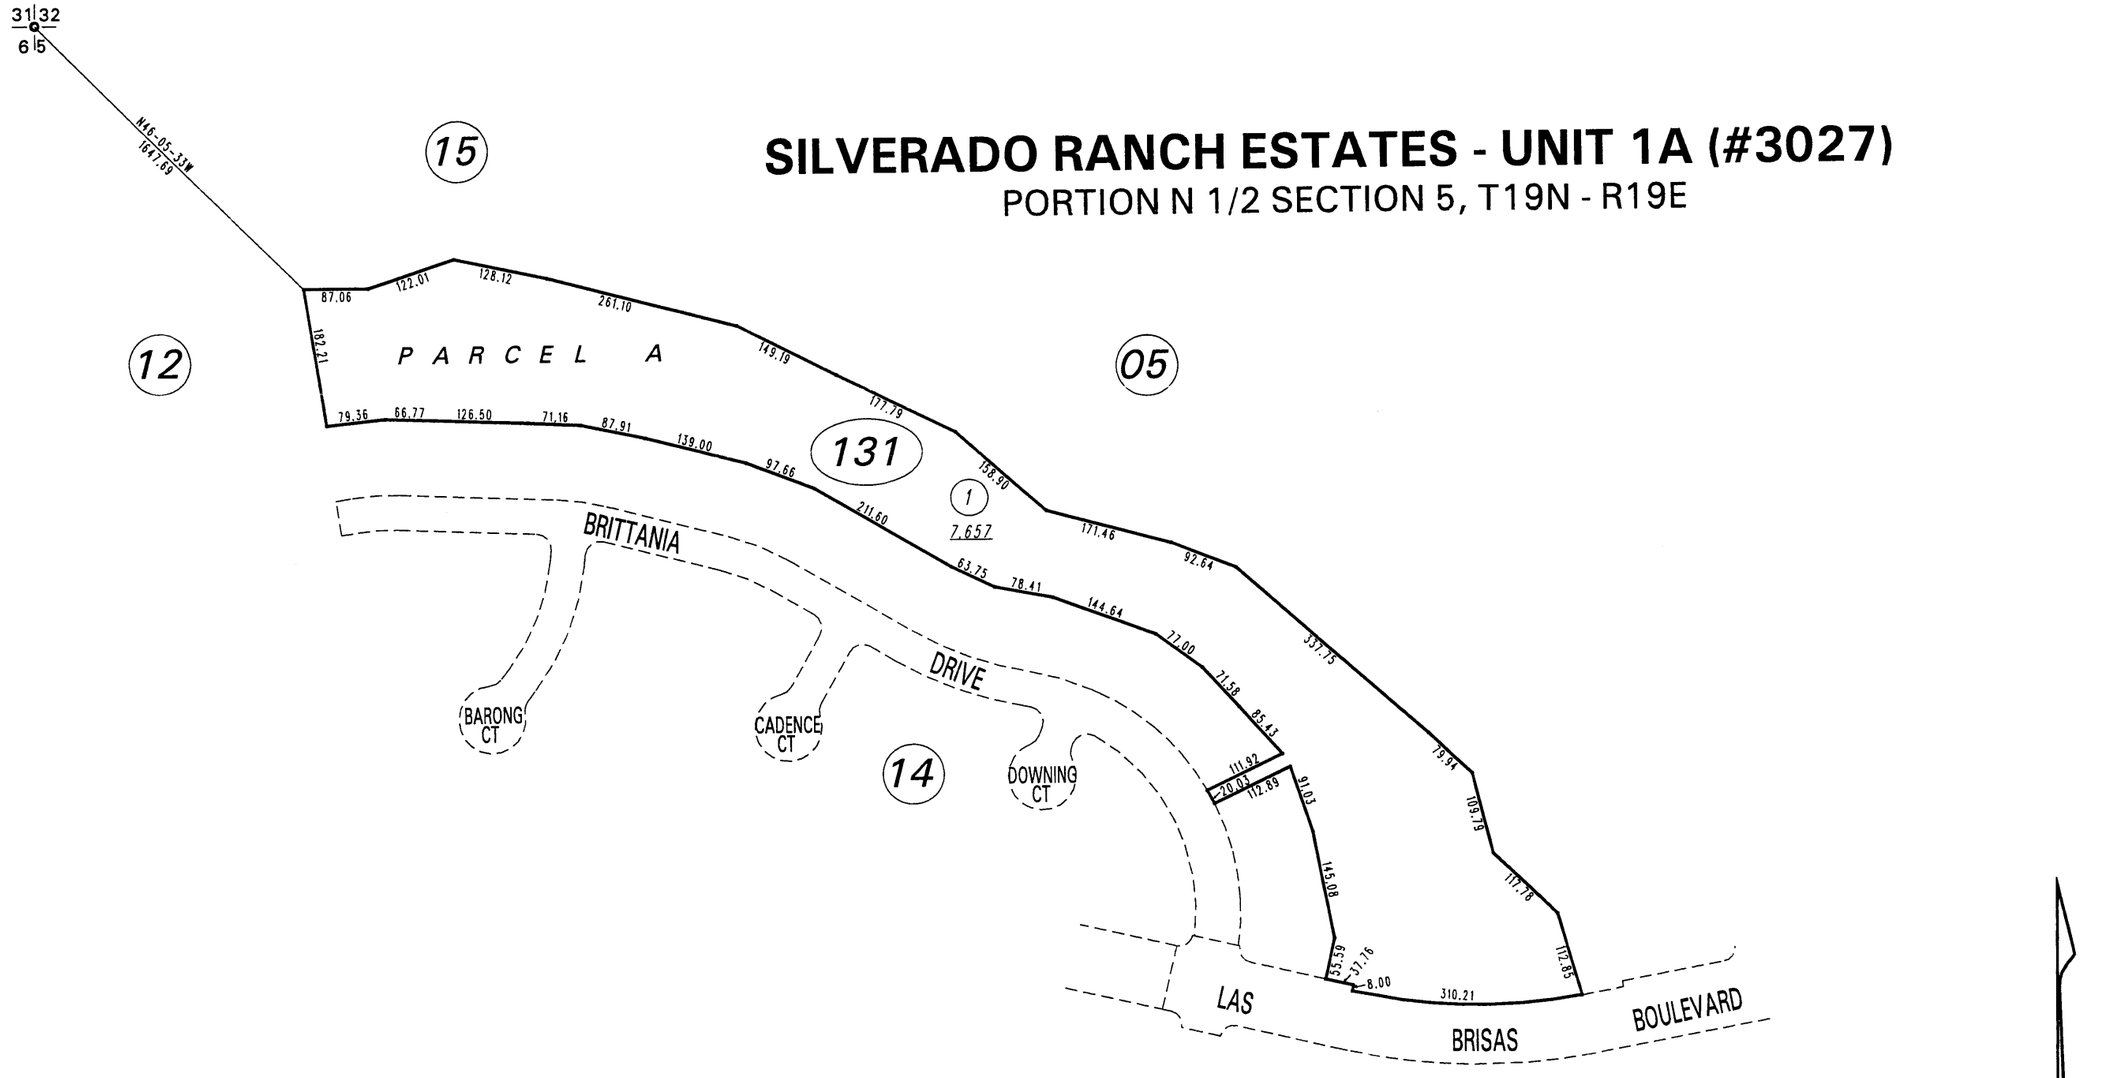

1" = 200'

NOTE: This map is prepared for the use of the Washoe County Assessor for assessment and illustrative purposes only. It does not represent a survey of the premises. No liability is assumed as to the sufficiency or the accuracy of the data delineated hereon.

Office of Washoe County Assessor, Nevada - Robert W. McGowan

This area previously shown on _____

NOTE:
ASSESSOR'S BLOCK NUMBERS SHOWN IN ELLIPSES
ASSESSOR'S PARCEL NUMBERS SHOWN IN CIRCLES

Drawn by JC 4/27/94
Revised 9/94 12/94 4/95 8/95 9/95 1/96
02/96