(#117)
TOWN OF SPARKS

A POR. OF THE SW ¼ OF THE NW ¼ OF SEC. 8
T19N - R20E

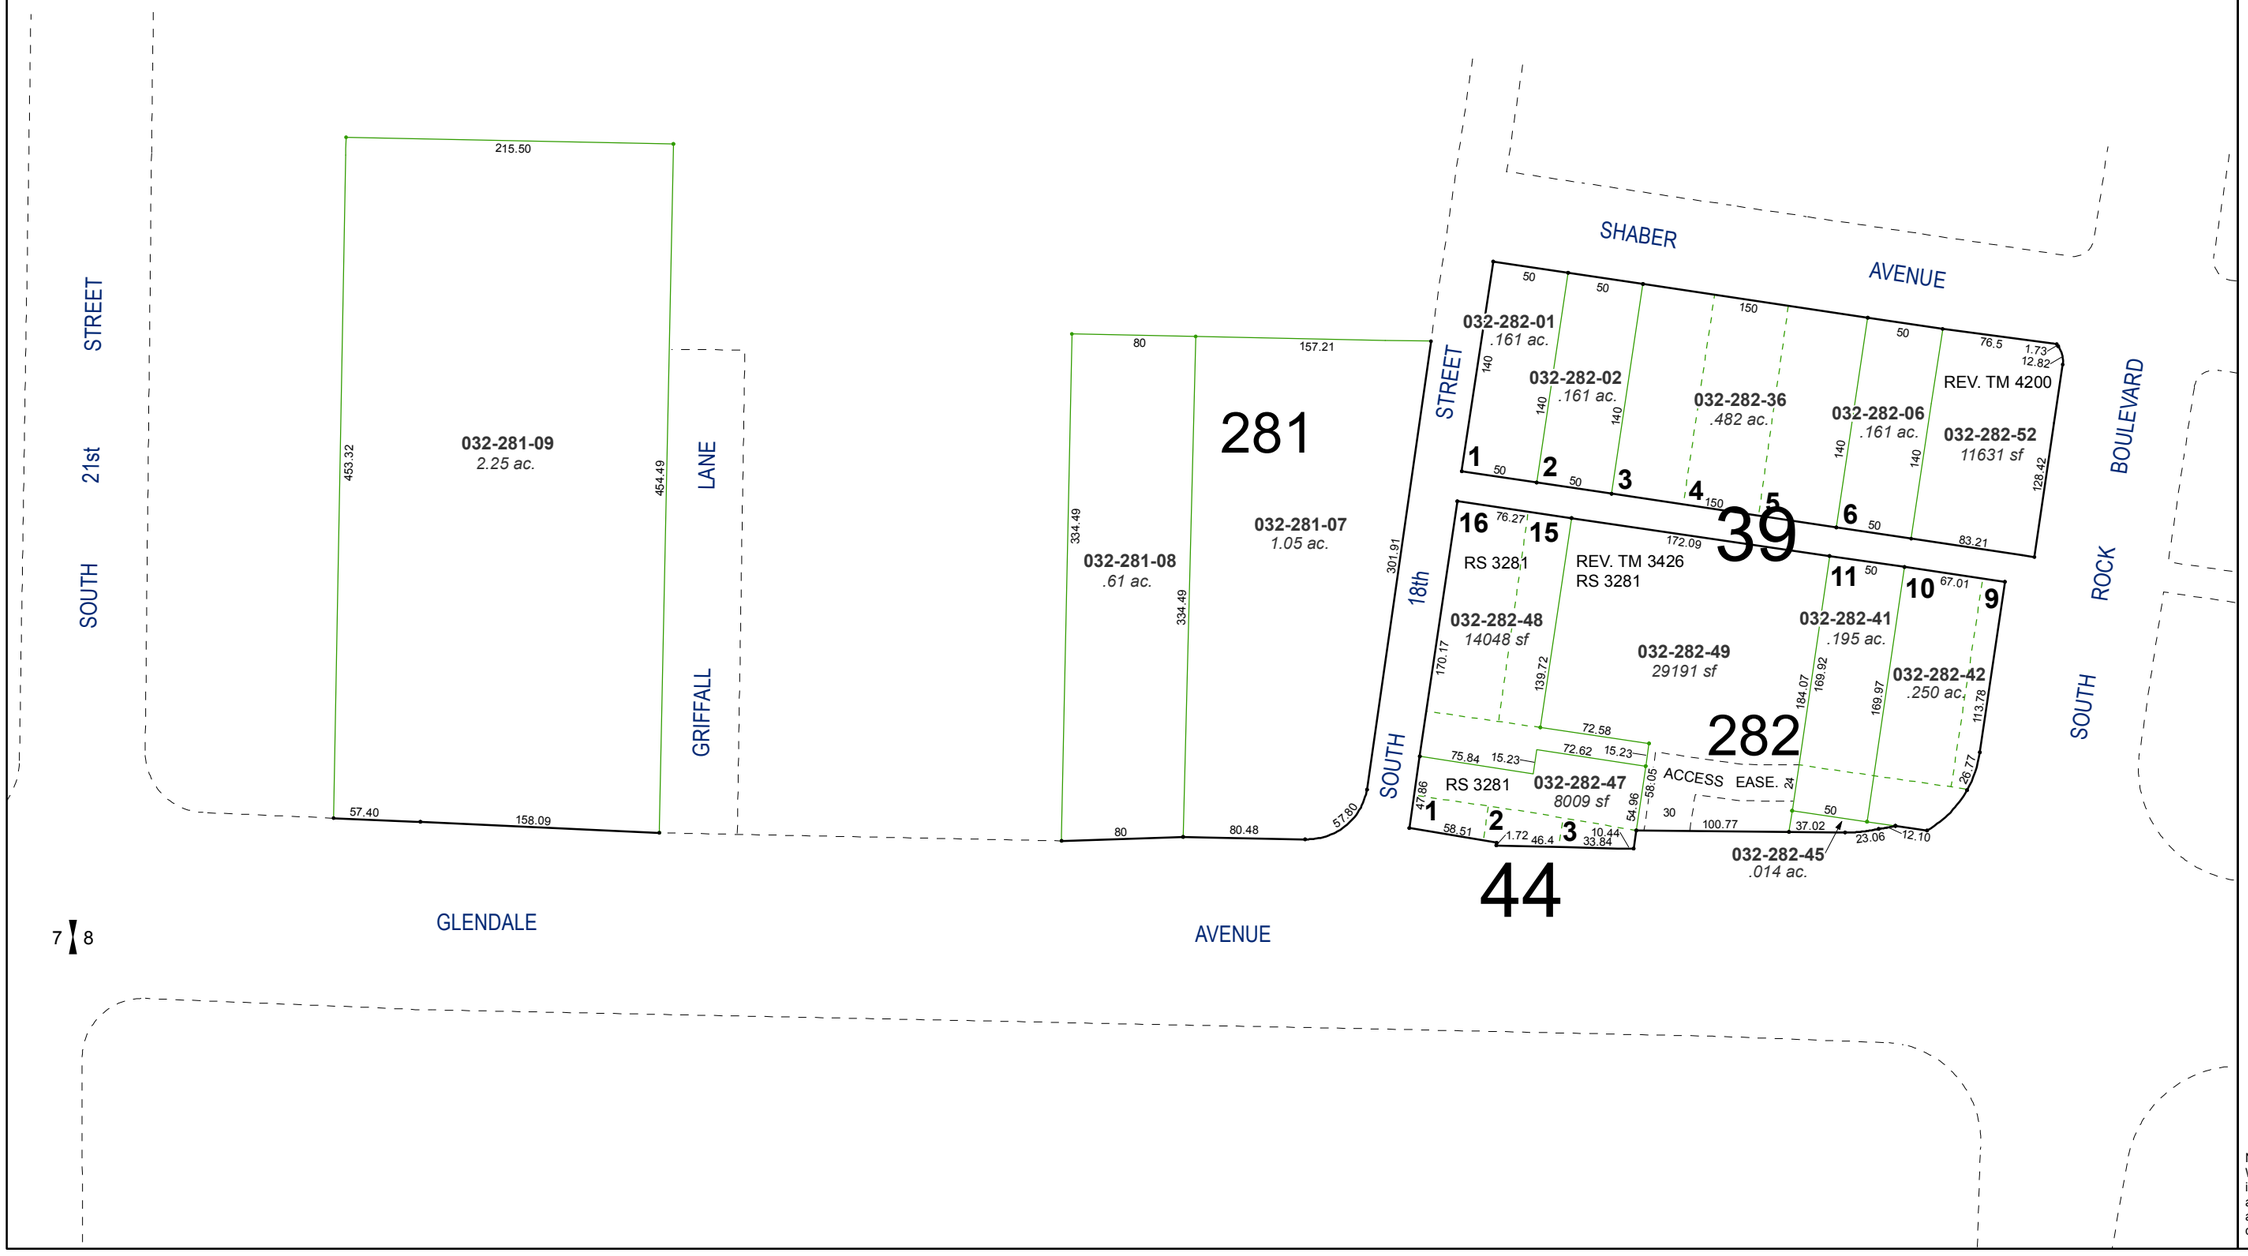

Assessor's Map Number

032-28

STATE OF NEVADA
WASHOE COUNTY
ASSESSOR'S OFFICE
Joshua G. Wilson, Assessor

1001 East Ninth Street
Building D
Reno, Nevada 89512
(775) 328-2231

Feet
0 25 50 75 100

1 inch = 100 feet

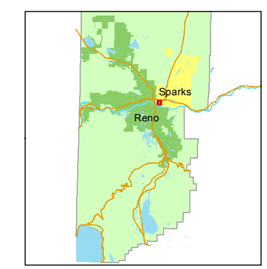

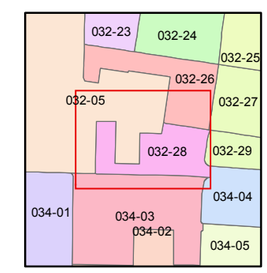

created by: *NLH 10/20/2010*

last updated: EMG 9/22/14

area previously shown on map(s)

NOTE: This map was prepared for the use of the Washoe County Assessor for assessment and illustrative purposes only. It does not represent a survey of the premises. No liability is assumed as to the sufficiency or accuracy of the data delineated hereon.