POR. SE¼ SEC. 5 & NE¼ SEC. 8, T18N - R20E

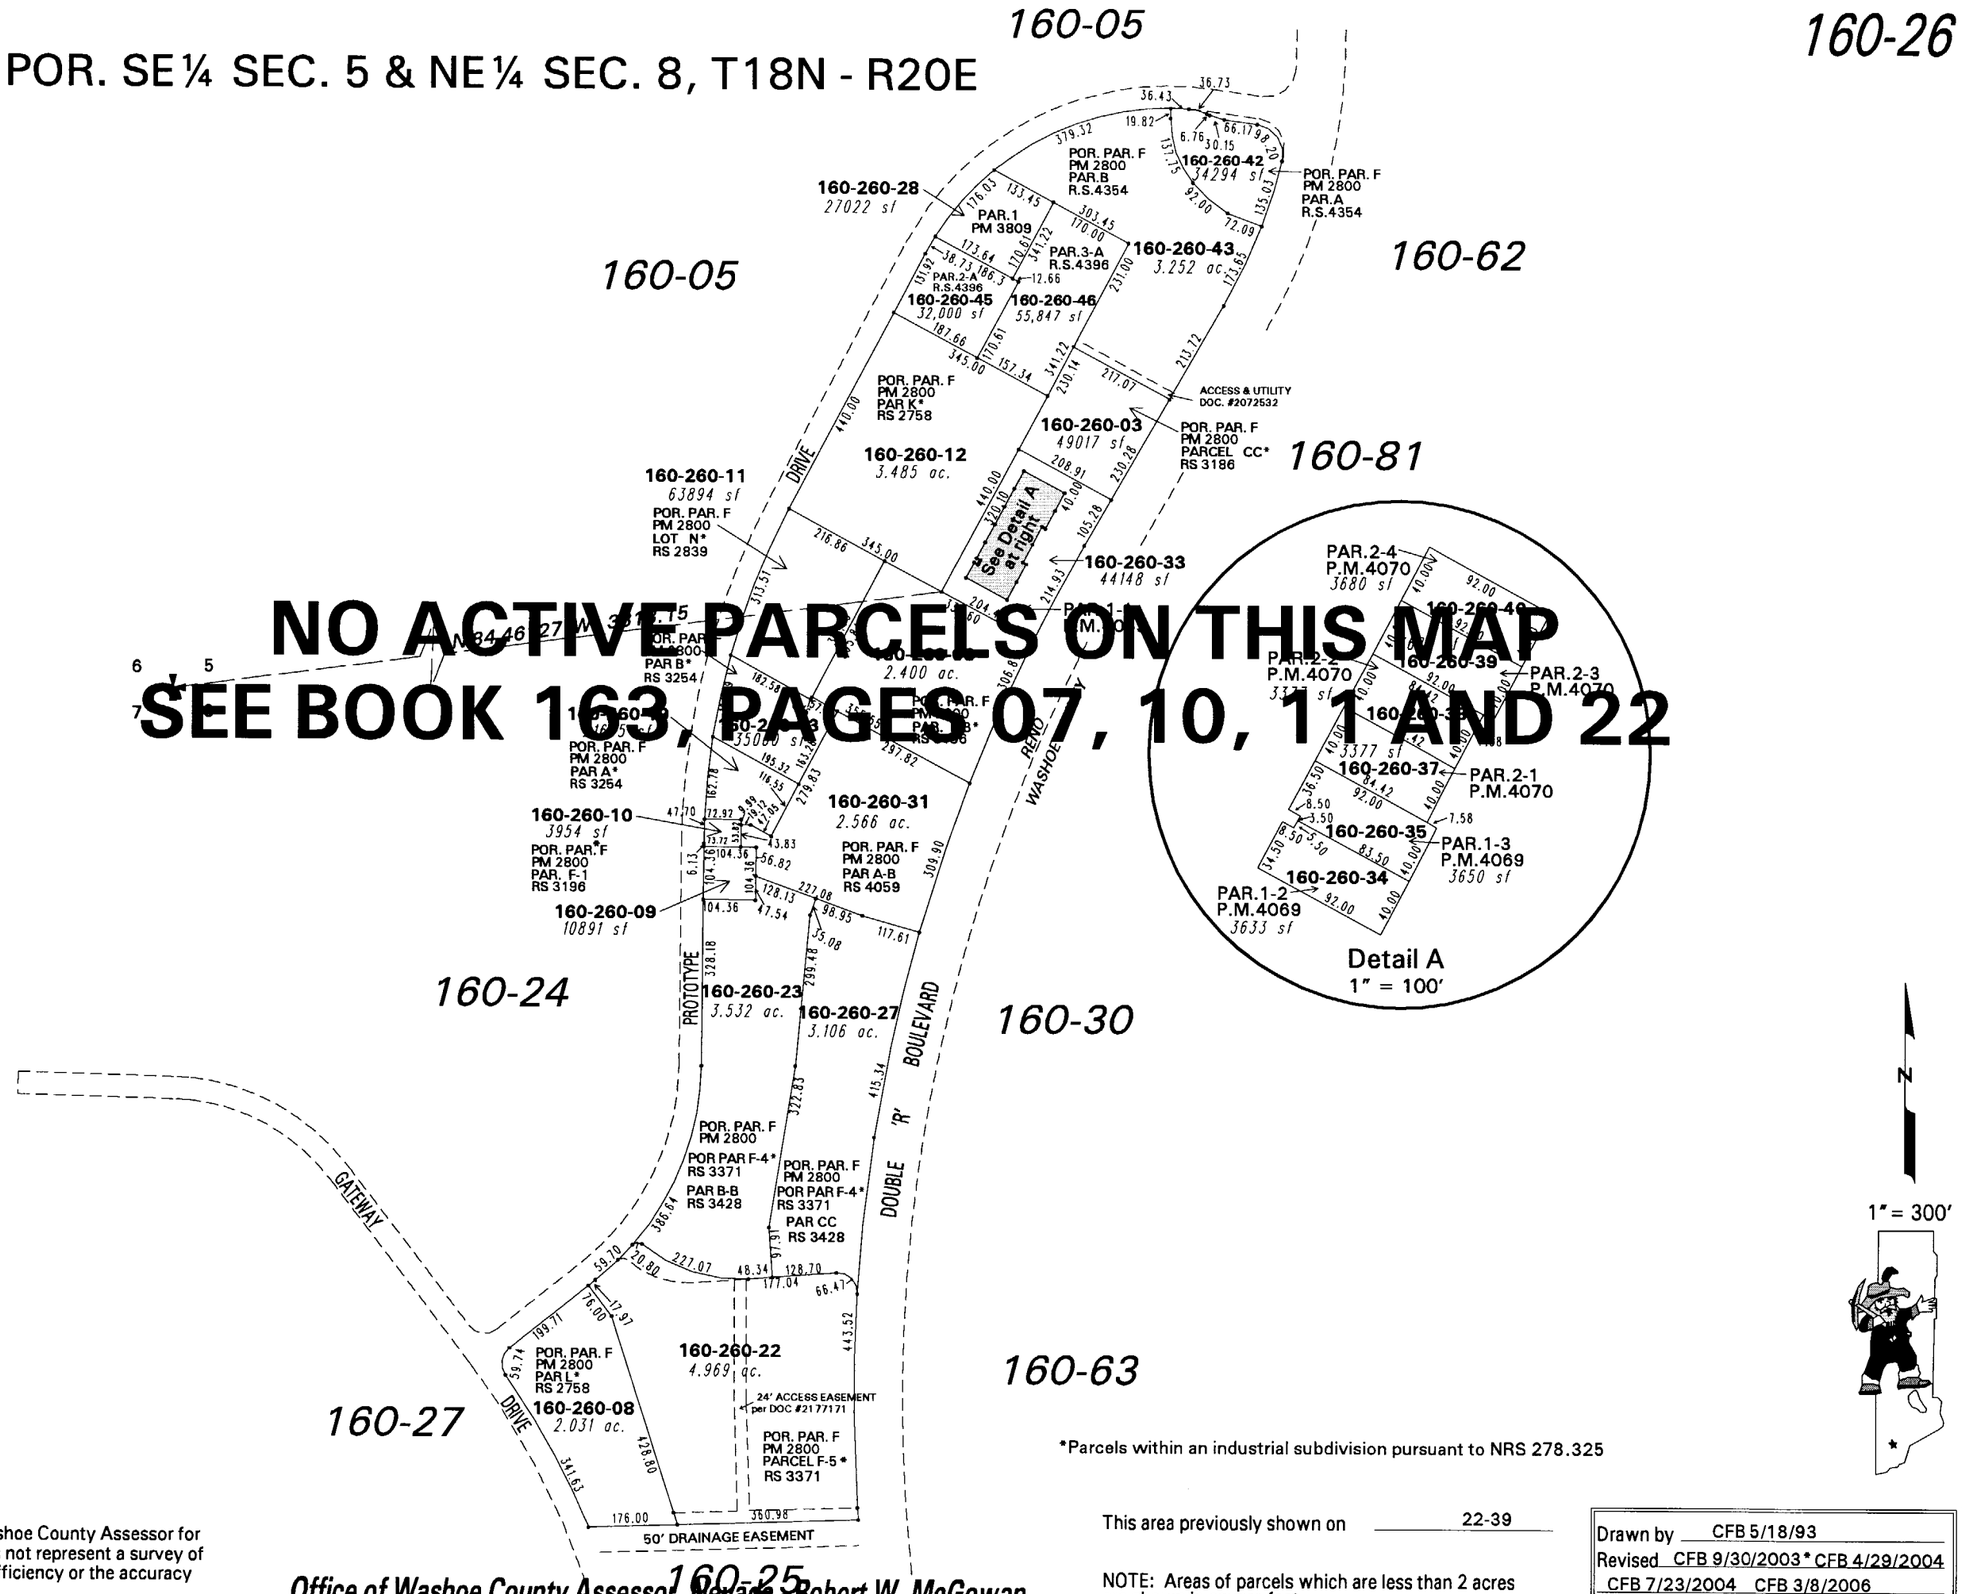

NO ACTIVE PARCELS ON THIS MAP
SEE BOOK 163, PAGES 07, 10, 11 AND 22

1" = 300'

*Parcels within an industrial subdivision pursuant to NRS 278.325

This area previously shown on 22-39

NOTE: Areas of parcels which are less than 2 acres are shown in square feet.

NOTE: This map is prepared for the use of the Washoe County Assessor for assessment and illustrative purposes only. It does not represent a survey of the premises. No liability is assumed as to the sufficiency or the accuracy of the data delineated hereon.

Drawn by CFB 5/18/93
Revised CFB 9/30/2003* CFB 4/29/2004
CFB 7/23/2004 CFB 3/8/2006

ARC INFO 9.1 WINDOWS 2000 5.0

Office of Washoe County Assessor, Nevada - Robert W. McGowan