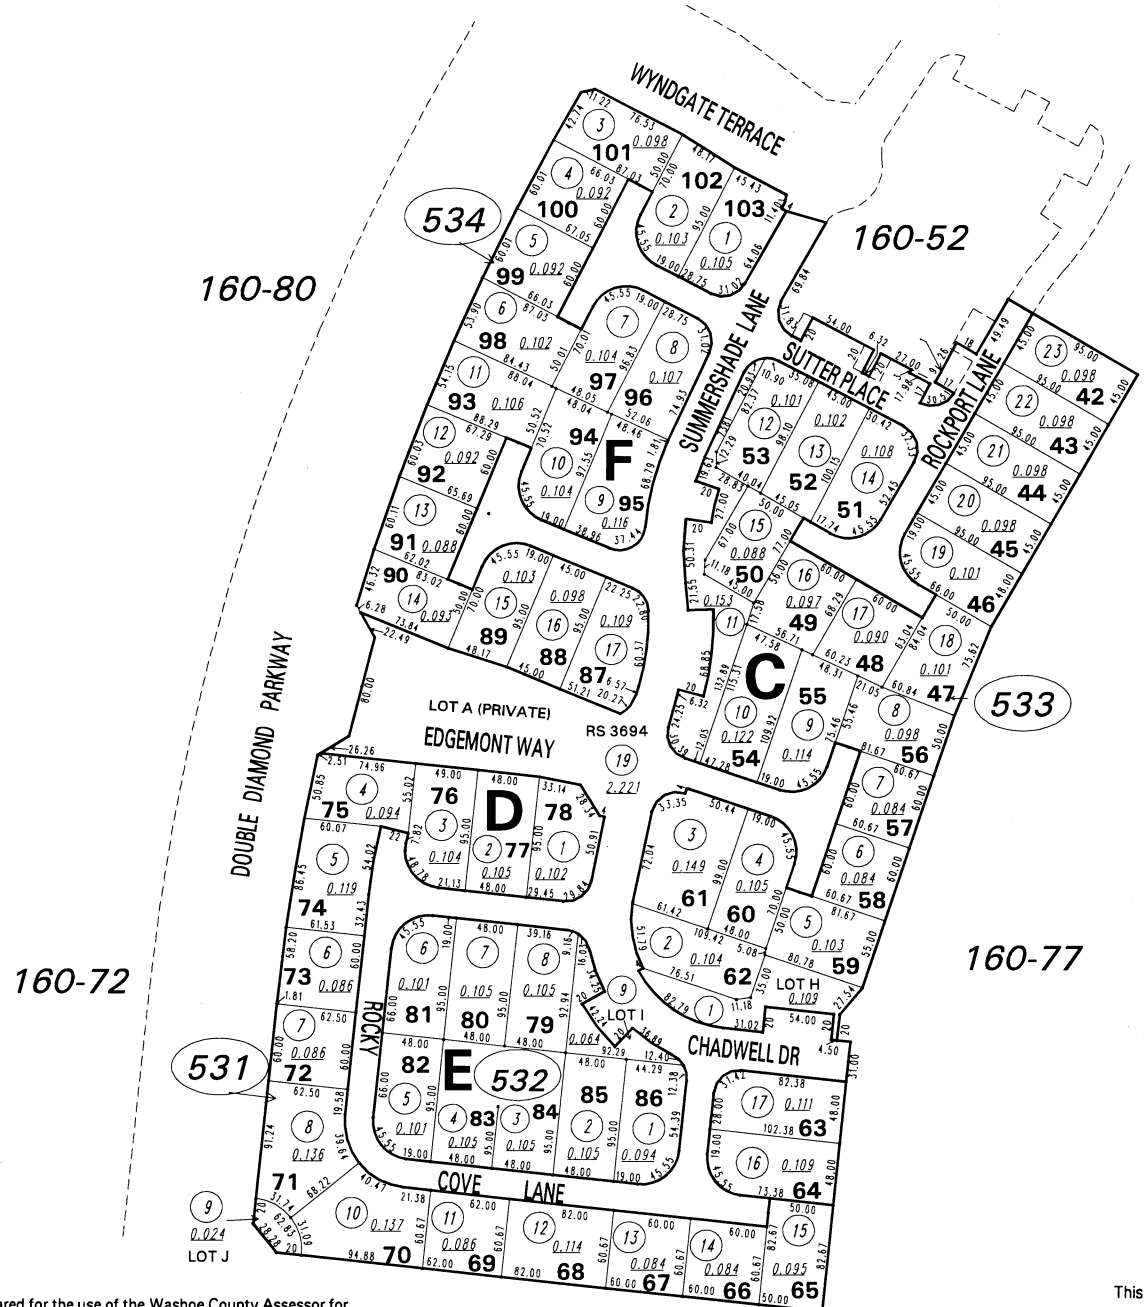

(#3529)
DOUBLE DIAMOND RANCH
VILLAGE 6A

PLANNED UNIT DEVELOPMENT
PORTION OF SECTIONS 9 & 16
T18N - R20E

1" = 100'

NOTE: This map is prepared for the use of the Washoe County Assessor for assessment and illustrative purposes only. It does not represent a survey of the premises. No liability is assumed as to the sufficiency or the accuracy of the data delineated hereon.

Office of Washoe County Assessor, Nevada - Robert W. McGowan

This area previously shown on 160-02

NOTE:

ASSESSOR'S BLOCK NUMBERS SHOWN IN ELLIPSES
ASSESSOR'S PARCEL NUMBERS SHOWN IN CIRCLES

Drawn by DSR 05/12/98
Revised DSR 1/28/00* PK 12/28/00
CFB 3/1/01

ARC INFO 8.0.1 WINDOWS NT WORKSTATION 4.0