(#4749)
THE SOUTHERN EDGE
A CONDOMINIUM SUBDIVISION

A POR. OF THE NE 1/4 OF SEC. 34

T20N - R19E

SECOND FLOOR

003-05-S3

RETIRED

Note:
This map has no active parcels and has been retired as of 02/26/2010.
This area is now shown on Assessor's Map 003-05.

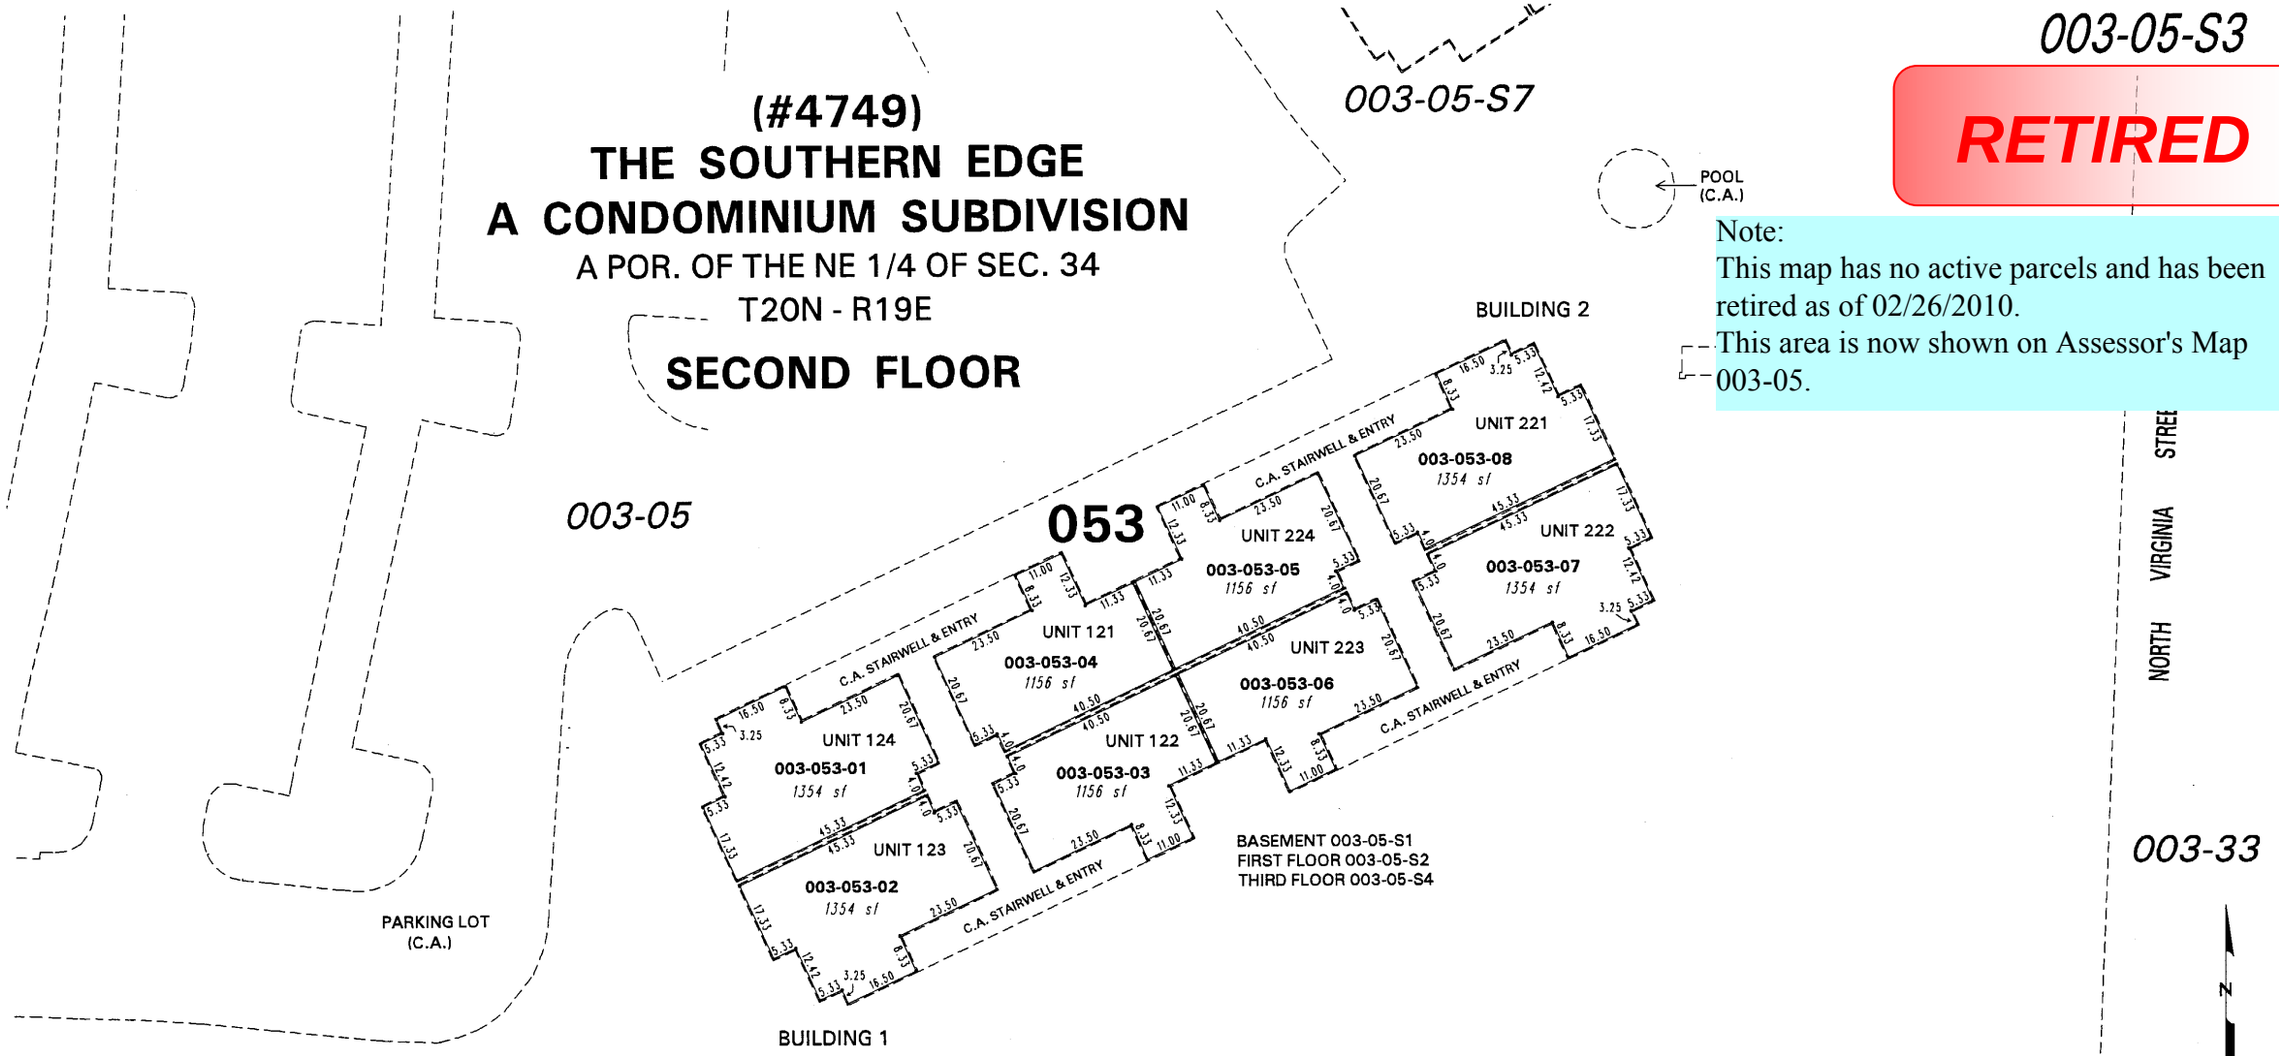

003-05

C.A. = COMMON AREA (SEE PG. 003-05 FOR MORE DETAILS)

This area previously shown on 003-13

NOTE: Areas of parcels which are less than 2 acres are shown in square feet.

Drawn by NLH 03/01/07
Revised

ARC INFO 9.1 WINDOWS 2000 5.0

NOTE: This map is prepared for the use of the Washoe County Assessor for assessment and illustrative purposes only. It does not represent a survey of the premises. No liability is assumed as to the sufficiency or the accuracy of the data delineated hereon.

Office of Washoe County Assessor, Nevada - Joshua G. Wilson