(#1663) MEADOWOOD REGIONAL RETAIL DEVELOPMENT SUBDIVISION

LOTS 1,2,4,11 AMENDED

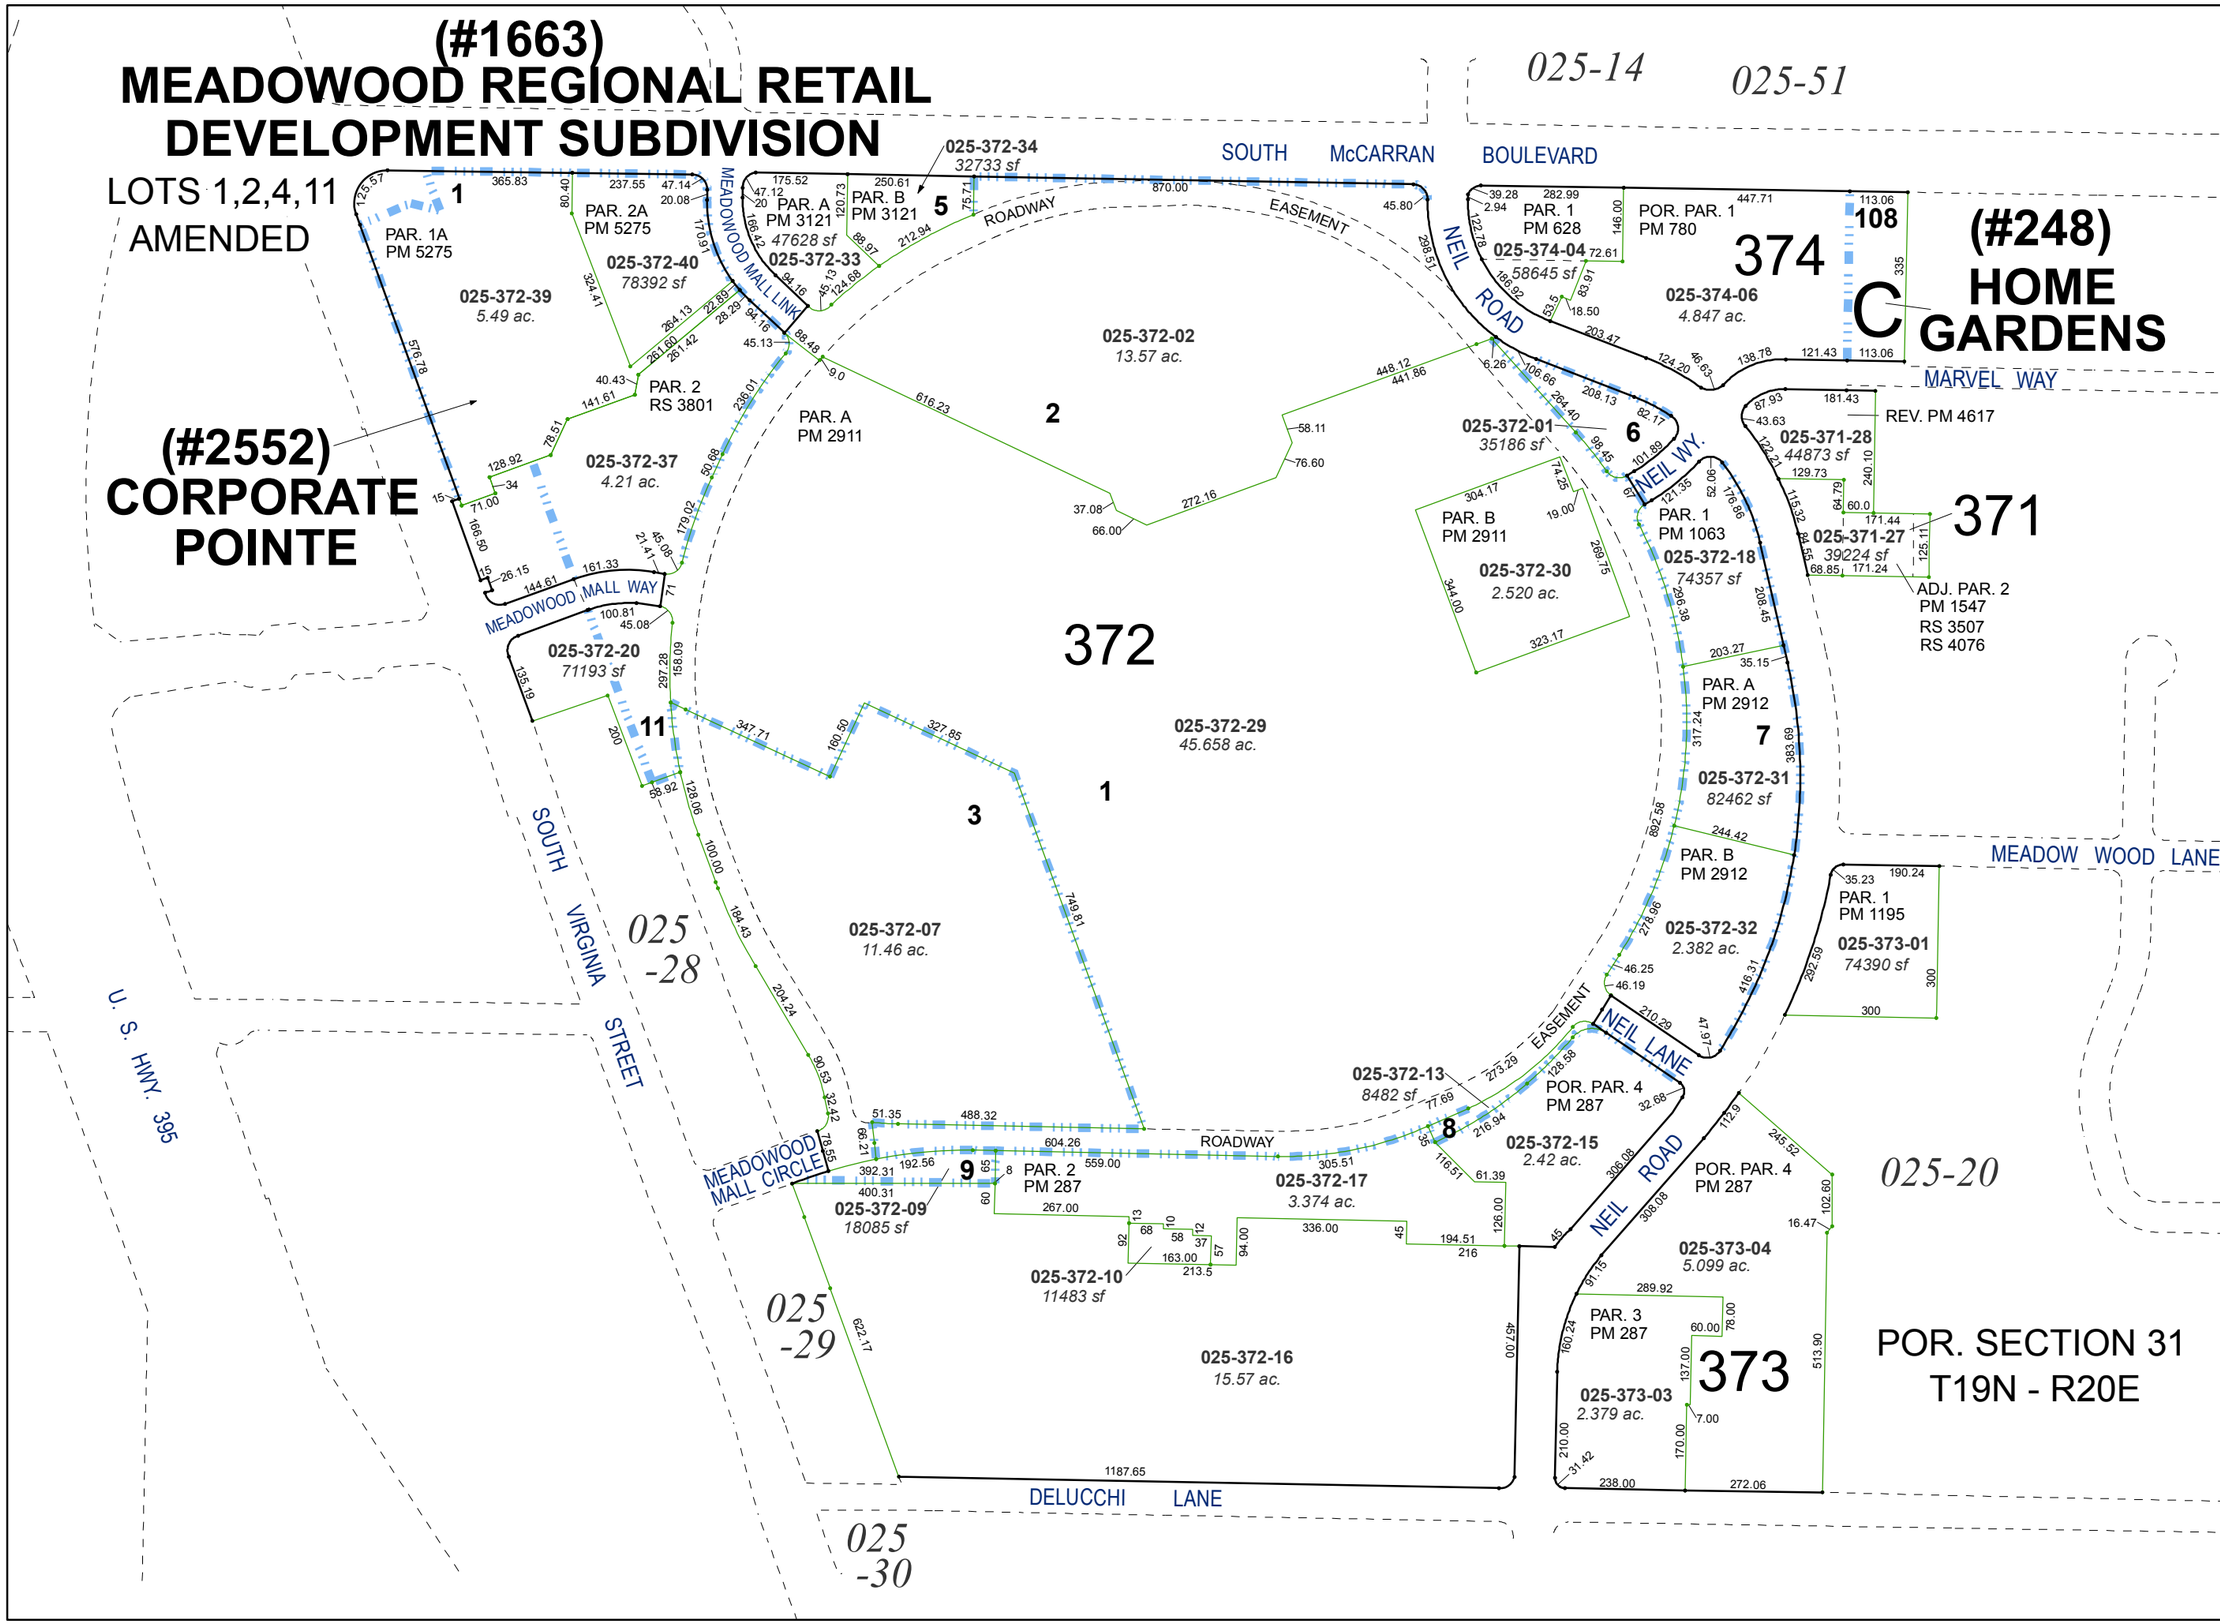

Assessor's Map Number

025-37

STATE OF NEVADA

WASHOE COUNTY

ASSESSOR'S OFFICE

Michael E. Clark, Assessor

1001 East Ninth Street
Building D
Reno, Nevada 89512
(775) 328-2231

Feet
0 75 150 225 300

1 inch = 300 feet

created by: TWT 10/7/2009

last updated: JMO 3/2/17

area previously shown on map(s)

NOTE: This map was prepared for the use of the Washoe County Assessor for assessment and illustrative purposes only. It does not represent a survey of the premises. No liability is assumed as to the sufficiency or accuracy of the data delineated hereon.